0 1 2 3 4 1:50@A3

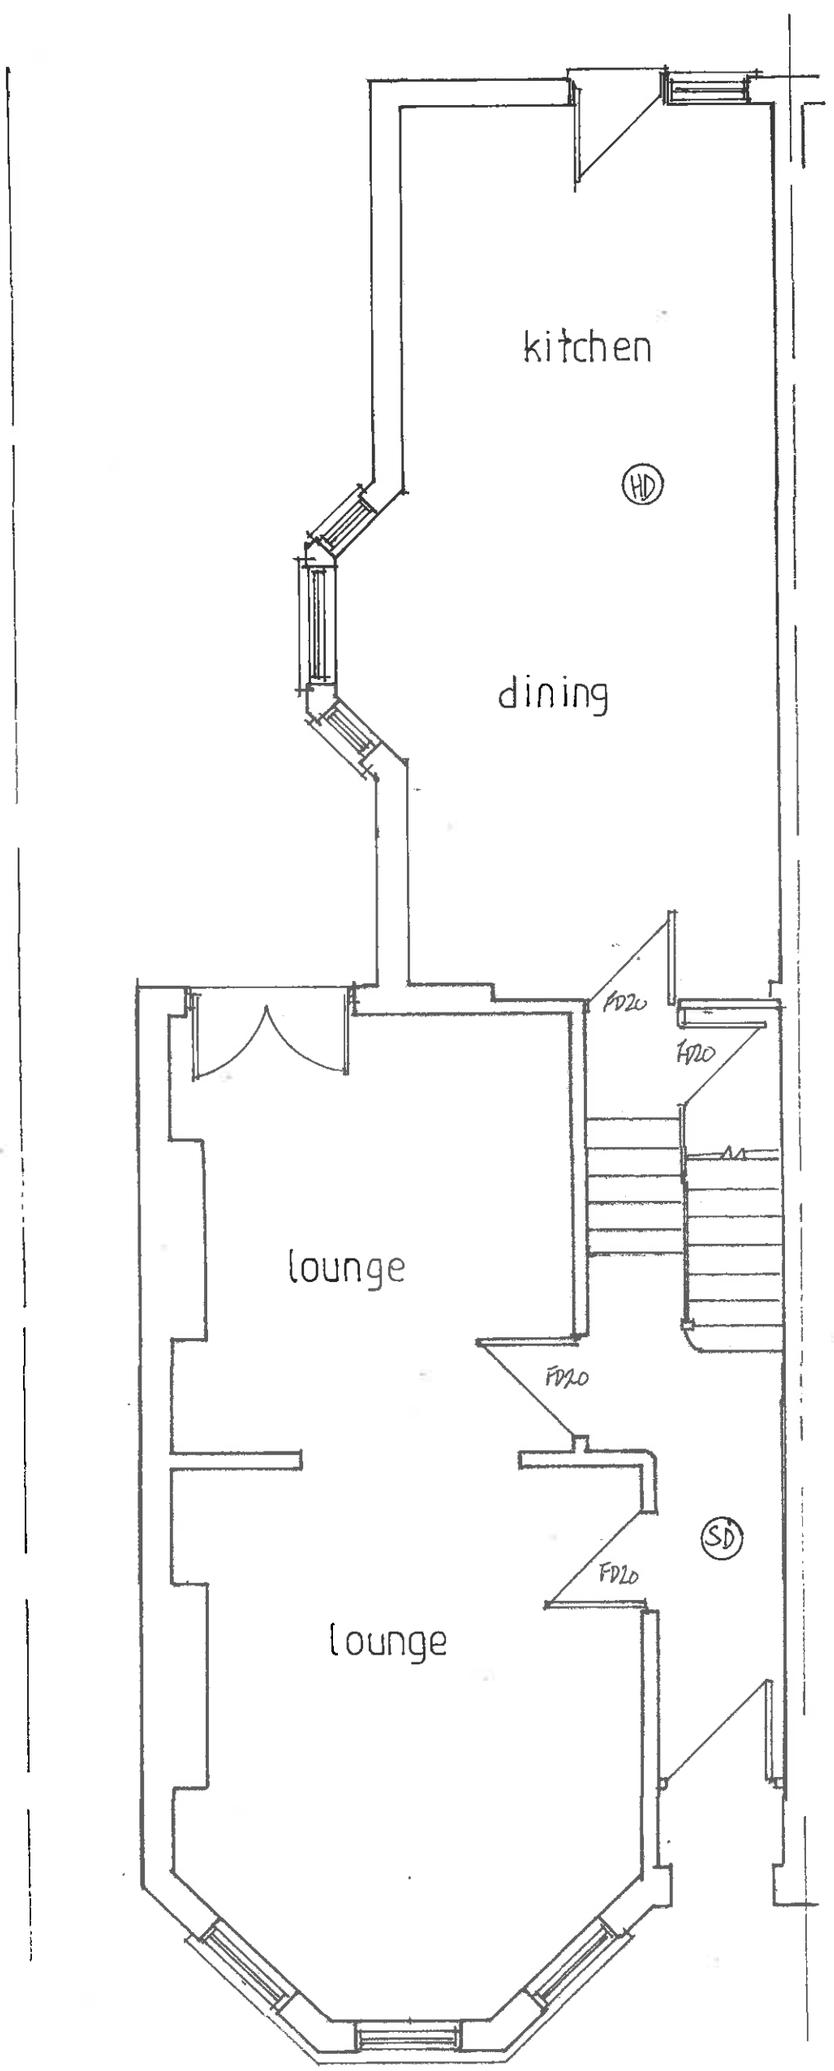

GROUND FLOOR

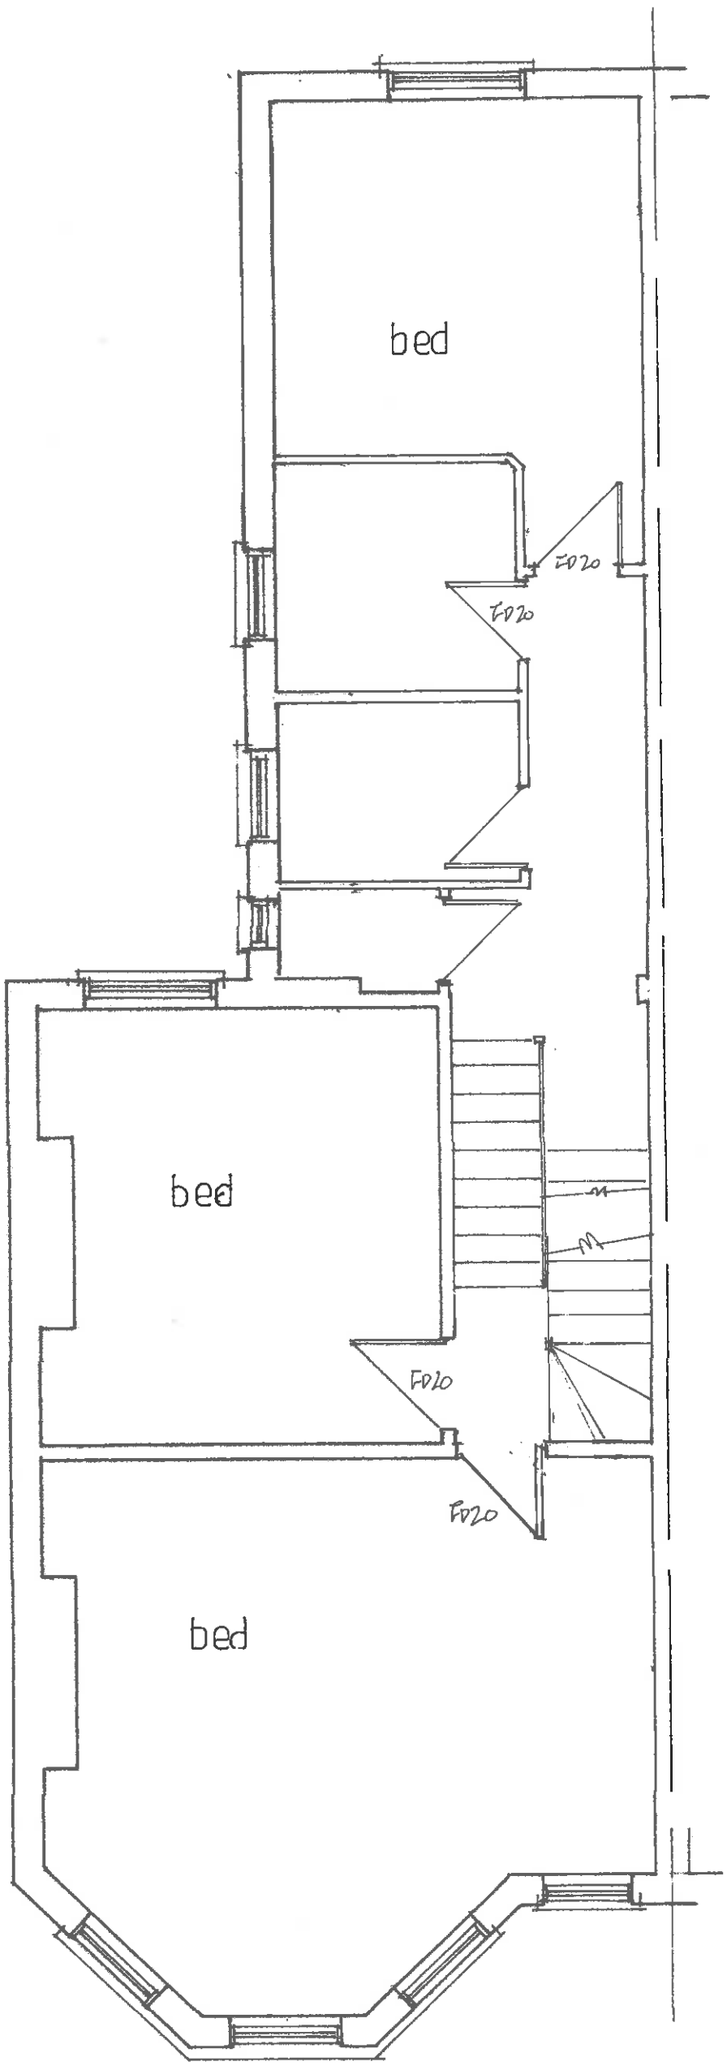

FIRST FLOOR

25 Warham Road N4
Drawing No 25-16-L04
Proposed Plans
Scale 1:50