
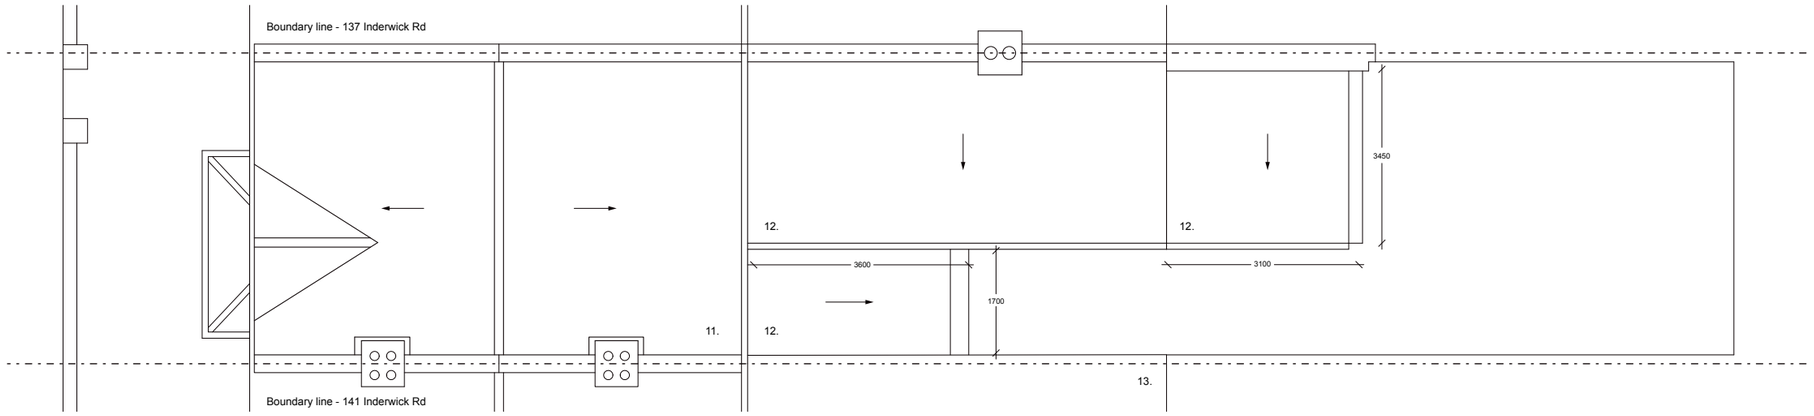


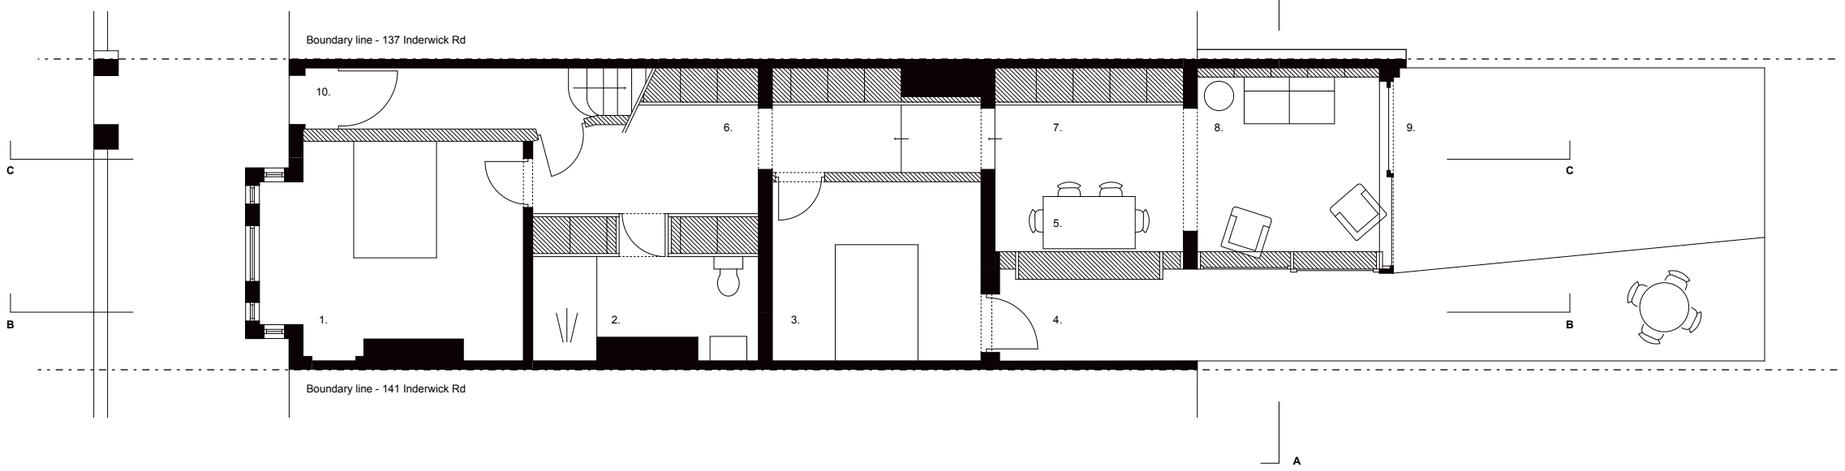

R A B B L E Place Limited ©

18 Shacklewell Lane
E8 2EZ
London

www. rabble.place
enquiries@rabble.place
+44 (0) 7778796328

Check all dimensions on site
Do not scale drawing
All dimensions in millimeters

Rev	Date	By	Revision Note

Notes
1. Bedroom 1
2. Bathroom
3. Bedroom 2
4. Access to the garden - alley
5. Dinning table and window seat
6. Entrance hall
7. Kitchen
8. Sitting room
9. Large square window - access to the garden
10. Shared access from Inderwick Rd
11. Welsh slate
12. Asphalt roof
13. No. 141 Inderwick Rd. rear extension - as permitted (planning ref. HGY/2014/0057)

0 5m

N

R A B B L E

Project
139 Inderwick Road
Drawing
Proposed Plan


Stage

Drawing No.
201

Drawn	Date	Scale	Project No.	Revision
DJ/GM	**26 th April 2016**	**1:100 @ A3** **1:50 @ A1**	**12**	**00**



Section BB

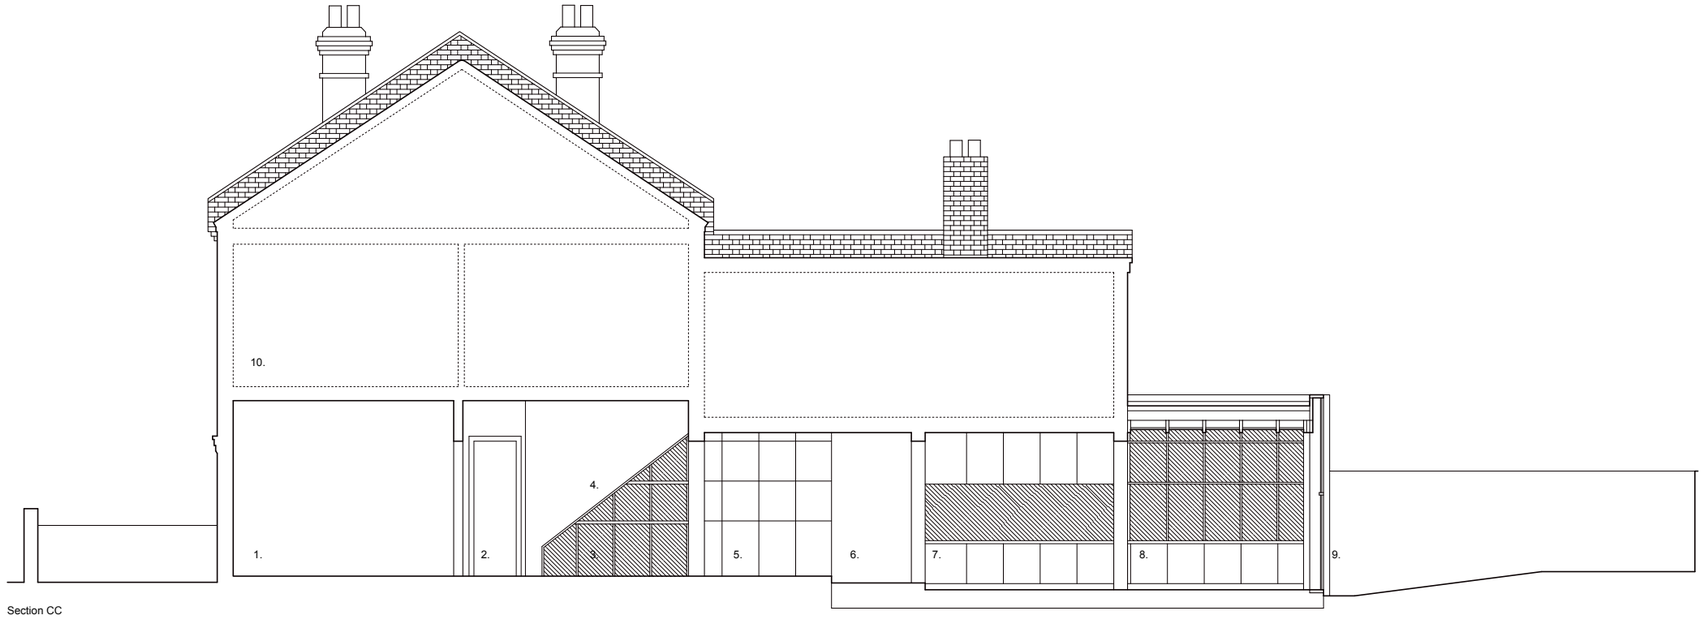

Section CC

R A B B L E Place Limited ©

18 Shacklewell Lane
E8 2EZ
London

www. rabble.place
enquiries@rabble.place
+44 (0) 7778796328

Check all dimensions on site
Do not scale drawing
All dimensions in millimeters

Rev	Date	By	Revision Note

Notes
1. Bedroom 1
2. Front door
3. Boot storage
4. Underside of stairs to first floor flat
5. Laundry and general storage
6. Existing chimney breast
7. Kitchen
8. Sitting room bookshelves
9. Large square window - access to the garden
10. First floor flat (139 A Inderwick Rd)
11. Bathroom
12. Bedroom 2
13. Protruding timber frame window seat
14. Painted-white low brick wall
15. Timber frame sliding door - access to the alley
16. Garden fence
17. Red London bricks - Flemish bond

0 5m

R A B B L E

Project
139 Inderwick Road
Drawing
Proposed Sections BB, CC

Stage

Drawing No.
202

Drawn	Date	Scale	Project No.	Revision
DJ/GM	**26 th April 2016**	**1:100 @ A3** **1:50 @ A1**	**12**	**00**



SW Elevation - showing neighbouring properties



Section AA

R A B B L E Place Limited ©

Rev	Date	By	Revision Note

18 Shacklewell Lane
E8 2EZ
London

www. rabble.place
enquiries@rabble.place
+44 (0) 7778796328

Check all dimensions on site
Do not scale drawing
All dimensions in millimeters

Notes
1. No. 141 Inderwick Rd. rear extension - as permitted (planning ref. HGY/2014/0057)
2. White-painted bricks
3. Masonry wall - bricks and bond to match existing
4. Timber frame glass door
5. Timber frame large square window - access to the garden
6. Red London bricks - Flemish bond
7. White-painted timber frame sash window

0 5m


R A B B L E

Project
139 Inderwick Road
Drawing
Proposed SW Elevation & Section AA

Stage

Drawing No.
203

Drawn	Date	Scale	Project No.	Revision
DJ/GM	**26 th April 2016**	**1:100 @ A3** **1:50 @ A1**	**12**	**00**

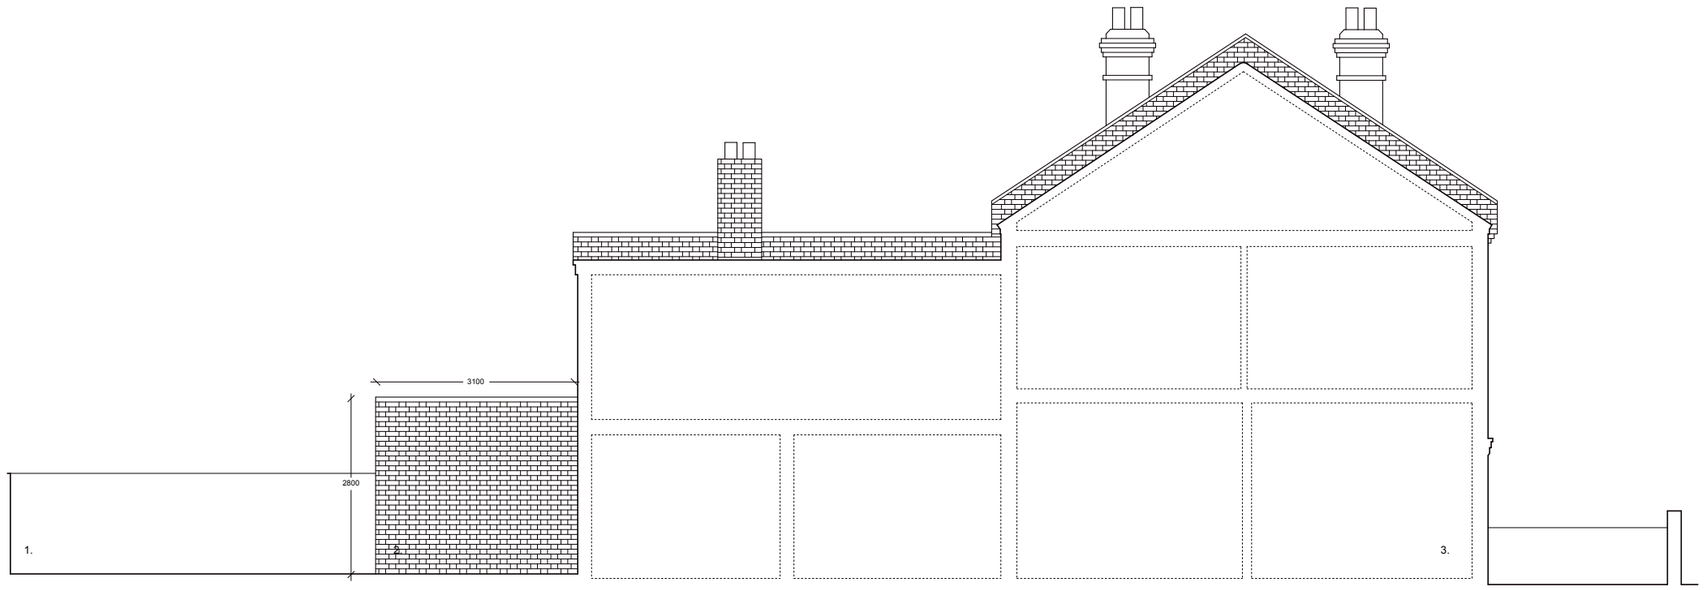

R A B B L E Place Limited ©

18 Shacklewell Lane
E8 2EZ
London

www. rabble.place
enquiries@rabble.place
+44 (0) 7778796328

Check all dimensions on site
Do not scale drawing
All dimensions in millimeters

Rev	Date	By	Revision Note

Notes
1. Garden fence
2. Red London bricks - Flemish bond to match existing
3. No. 137 Inderwick Rd

0 5m

R A B B L E

Project
139 Inderwick Road
Drawing
Proposed SE Elevation

Stage

Drawing No.
204

Drawn	Date	Scale	Project No.	Revision
DJ/GM	**26 th April 2016**	**1:100 @ A3** **1:50 @ A1**	**12**	**00**