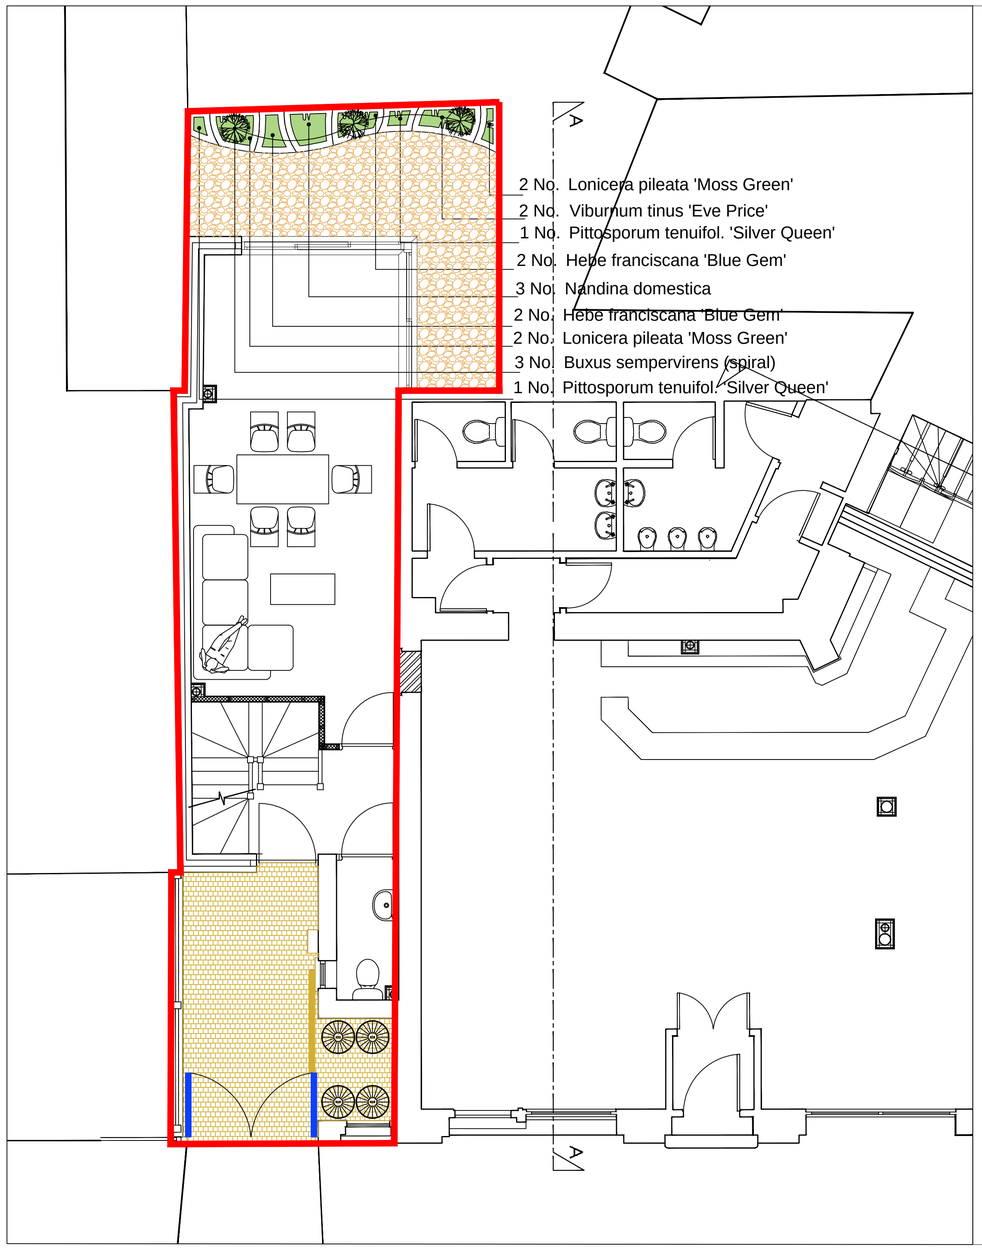


Legend

Soft landscape legend

Proposed specimen shrub planting

Proposed shrub planting to receive 75mm bark mulch after planting operations

Proposed grass areas to receive good quality amenity grass turves laid in line with good horticultural practices

Hard landscape legend

Proposed Breedon Buff decorative aggregate 14mm as supplied by Breedon Aggregates or similar.

Proposed Drivesett Argent Block Paving, to be laid in linear fashion. Colour Buff, as supplied by Marshalls or similar.

Proposed pair Swing Gates - Standard Rye Gates, 1.8m high, made bespoke to the dimensions and additional kicker board. As supplied by Jackson Fencing or similar.

Proposed sliding bespoke Venetian Garden Gate, to fit dimension of space and built by Jackson Fencing. Cantilever kit to be specified inline with gates height and weight to ensure smooth operation. As supplied by easygates.co.uk

Site Boundary

Planting Schedule

Shrubs					
Species Name	Height	Pot Size	Specification	Density	No.
Buxus sempervirens (spiral)	150-175cm	25-35L	Bushy :C: to be planted as a specimen	Counted	3 No.
Hebe franciscana 'Blue Gem'	40-60cm	5-7.5L	Bushy :7 brks :C	4/m²	4 No.
Lonicera pileata 'Moss Green'	40-60cm	5-7.5L	Bushy :8 brks :C	4/m²	4 No.
Nandina domestica	30-40cm	3L	Several shoots :3 brks :C	4/m²	3 No.
Pittosporum tenuifol. 'Silver Queen'	30-40cm	3L	Bushy :4 brks :C	4/m²	2 No.
Viburnum tinus 'Eve Price'	30-40cm	3L	Bushy :4 brks :C	9/m²	2 No.

SPECIFICATION
All works generally, to comply with the written Soft Landscape Specification.

NOTE: DO NOT SCALE FROM DRAWING

Rev	Date	Details	Drawn

ACD ENVIRONMENTAL
Ecology
Archaeology
Arboriculture
Landscape Architecture

ACD at these offices:
Rodbourne Rail Business Centre, Grange Lane, Malmesbury, SN16 0ES
Tel: 01666 825646

Courtyard House, Mill Lane, Godalming, GU7 1EY
Tel: 01483 425714

Suite 6, Crescent House, Yonge Close, Eastleigh, SO50 9SX
Tel: 02382 026 300
email: mail@acdenv.co.uk
www.acdenvironmental.co.uk

scheme: 68 West Green Road N15 5NR
client: SBR Properties Ltd
drawing: Landscape Proposals
date: May 2016
scale: 1:50@A2
drawing no: PRI20560 -11/12
drawn: DE checked: JS

Copyright of ACD Environmental Ltd. All rights described in Chapter IV of the Copyright, Designs and Patents Act 1988 have been generally asserted: 2011.
Copyright of this plan remains with ACD until all fees have been paid in full.