REVISIONS	DATE	AUTHORITY	AMENDMENT	ALTERED BY	CHECKED BY

PROJECT


318 WHITEHART LANE
LONDON, N17 8LA

DRAWING TITLE

EXISTING & PROPOSED FLOOR PLANS, ELEVATIONS AND SECTIONS A- A

REF. NO.	200160901-PL01A
SCALE	DRAWN BY
1:100@A1 1:200@A3	HAKKI HASSAN

SD (X)
MR. HAKKI HASSAN
137 WINSTON ROAD,
LONDON N16 9LL
Tele: 07894 387 370

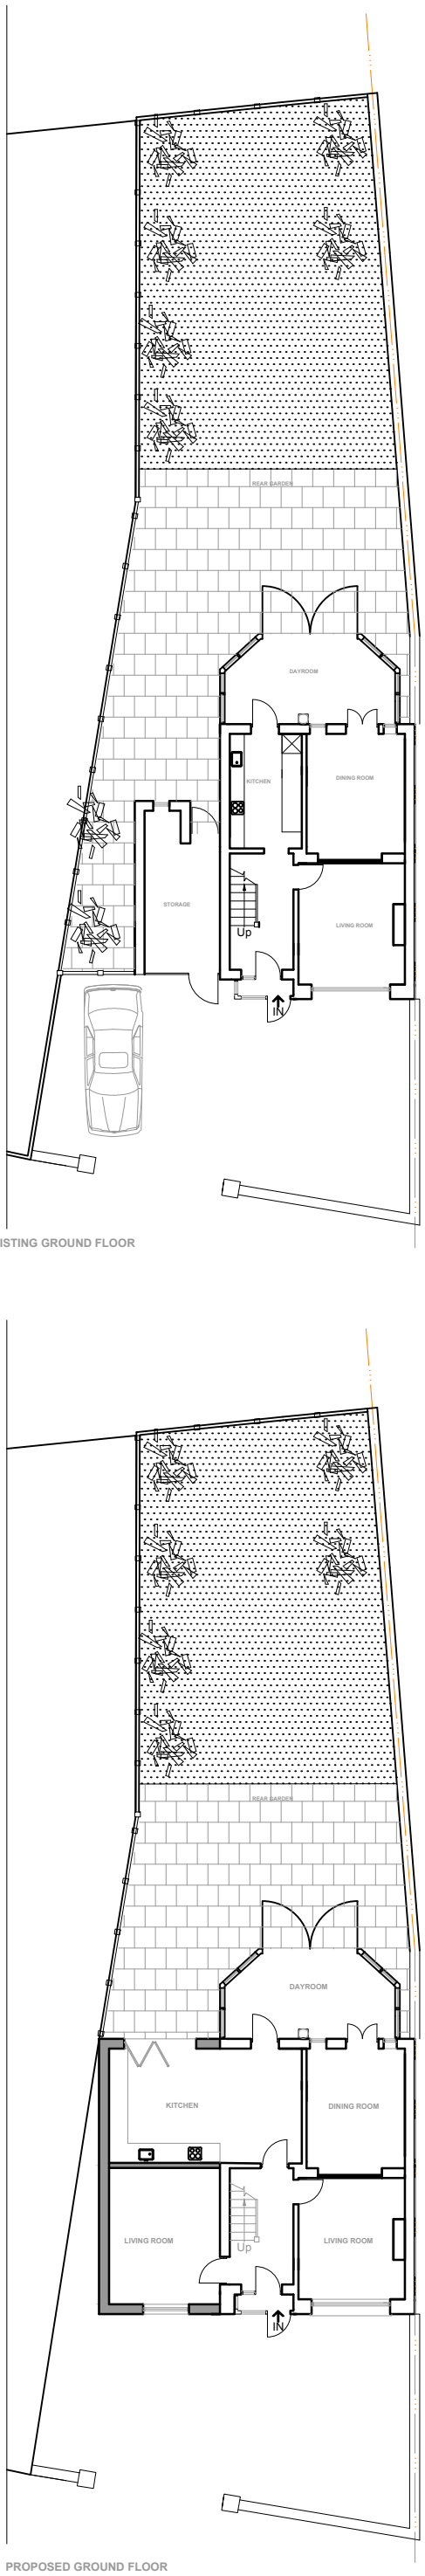

EXISTING GROUND FLOOR




EXISTING FRONT ELEVATION




EXISTING REAR ELEVATION




EXISTING FRONT ELEVATION

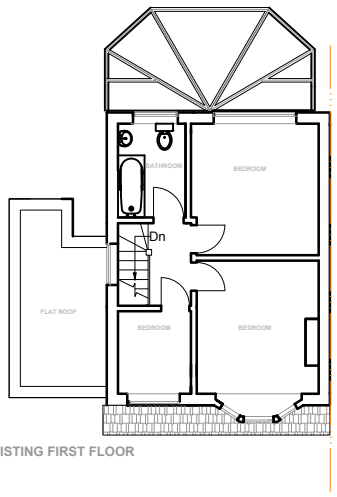

EXISTING FIRST FLOOR

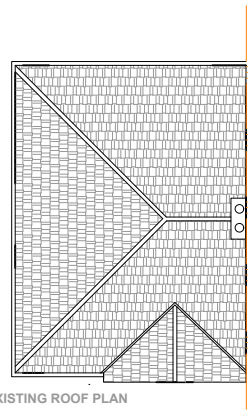


EXISTING ROOF PLAN

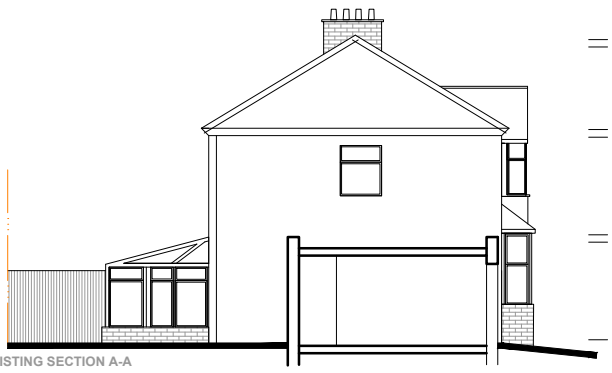


EXISTING SECTION A-A




PROPOSED FRONT ELEVATION

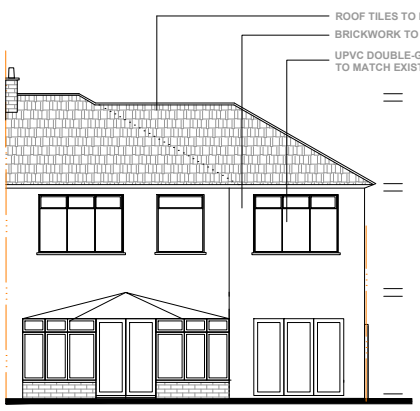

PROPOSED REAR ELEVATION

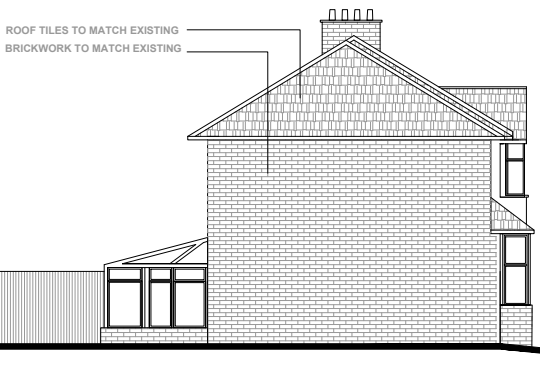


PROPOSED SIDE ELEVATION

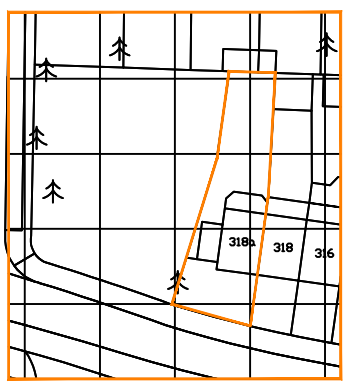


(SCALE : 1:500)


PROPOSED GROUND FLOOR

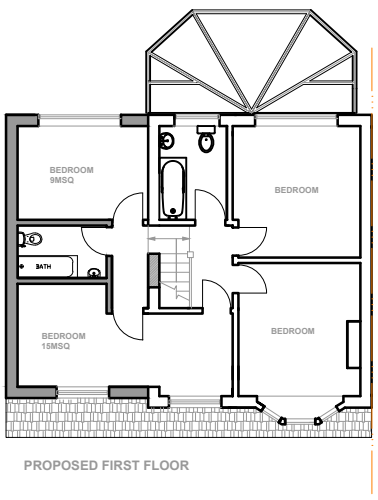

PROPOSED FIRST FLOOR

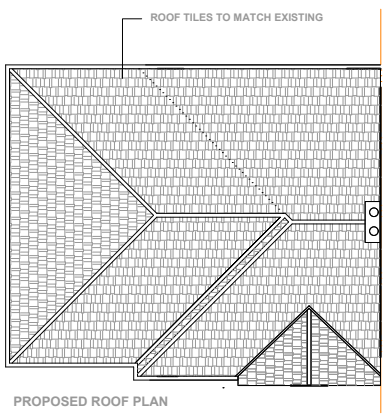

PROPOSED ROOF PLAN

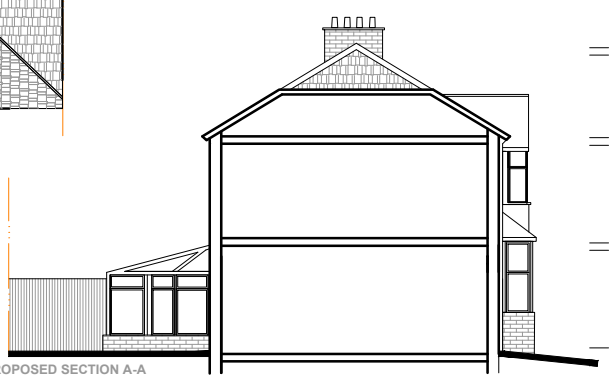

PROPOSED SECTION A-A