
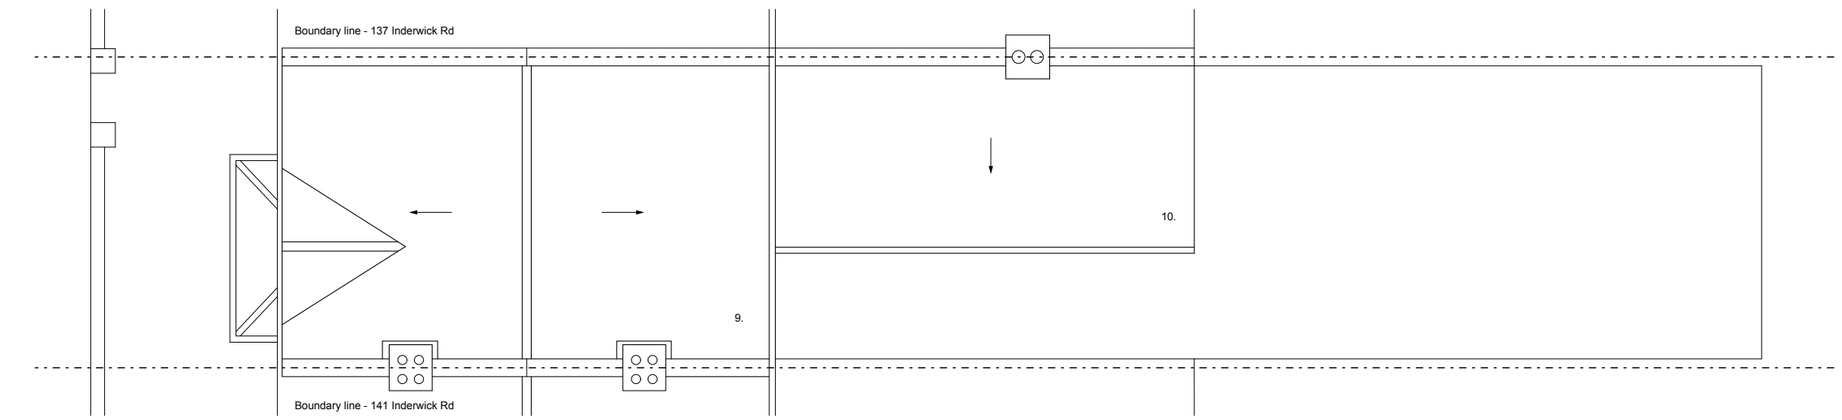


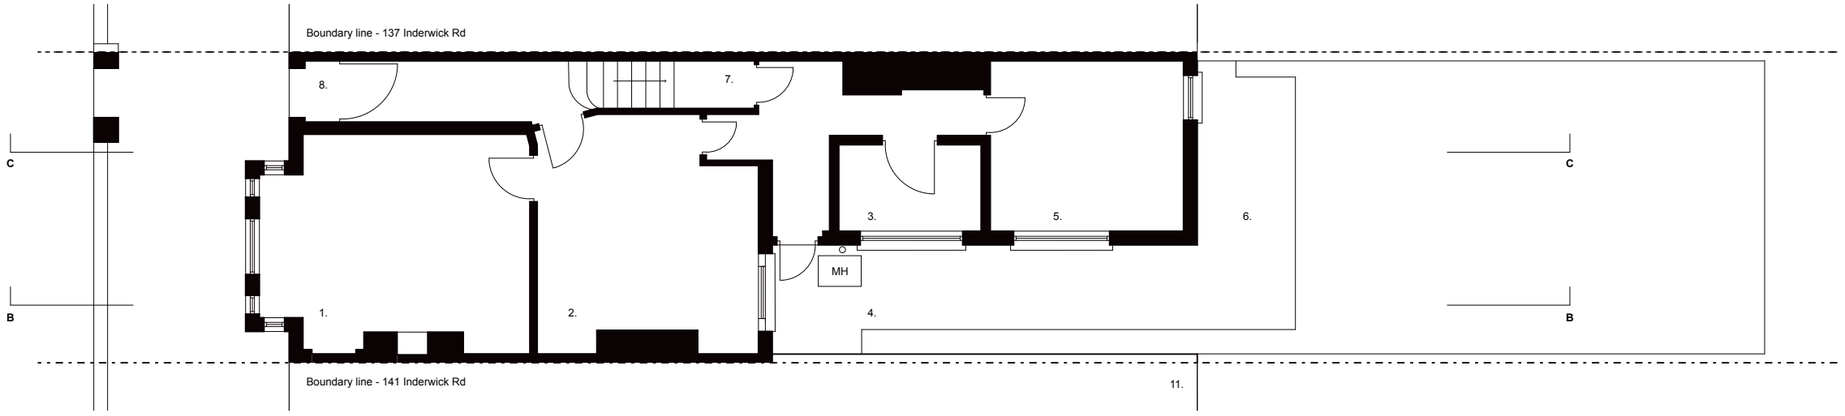

R A B B L E Place Limited ©

18 Shacklewell Lane
E8 2EZ
London

www. rabble.place
enquiries@rabble.place
+44 (0) 7778796328

Check all dimensions on site
Do not scale drawing
All dimensions in millimeters

Rev	Date	By	Revision Note

Notes
1. Sitting room
2. Kitchen
3. Bathroom
4. Access to the garden - alley
5. Bedroom 1
6. Garden - paved area
7. Under-stairs cupboard
8. Shared access from Inderwick Rd
9. Welsh slate
10. Asphalt roof
11. No. 141 Inderwick Rd. rear extension - as permitted (planning ref. HGY/2014/0057)

0 5m

N


R A B B L E

Project
139 Inderwick Road
Drawing
Existing Plan and Roofplan
Stage

Drawn **DJ/GM**
Date **26 th April 2016**
Scale **1:100 @ A3**
1:50 @ A1
Project No. **12**
Drawing No. **101**
Revision **00**



Section BB

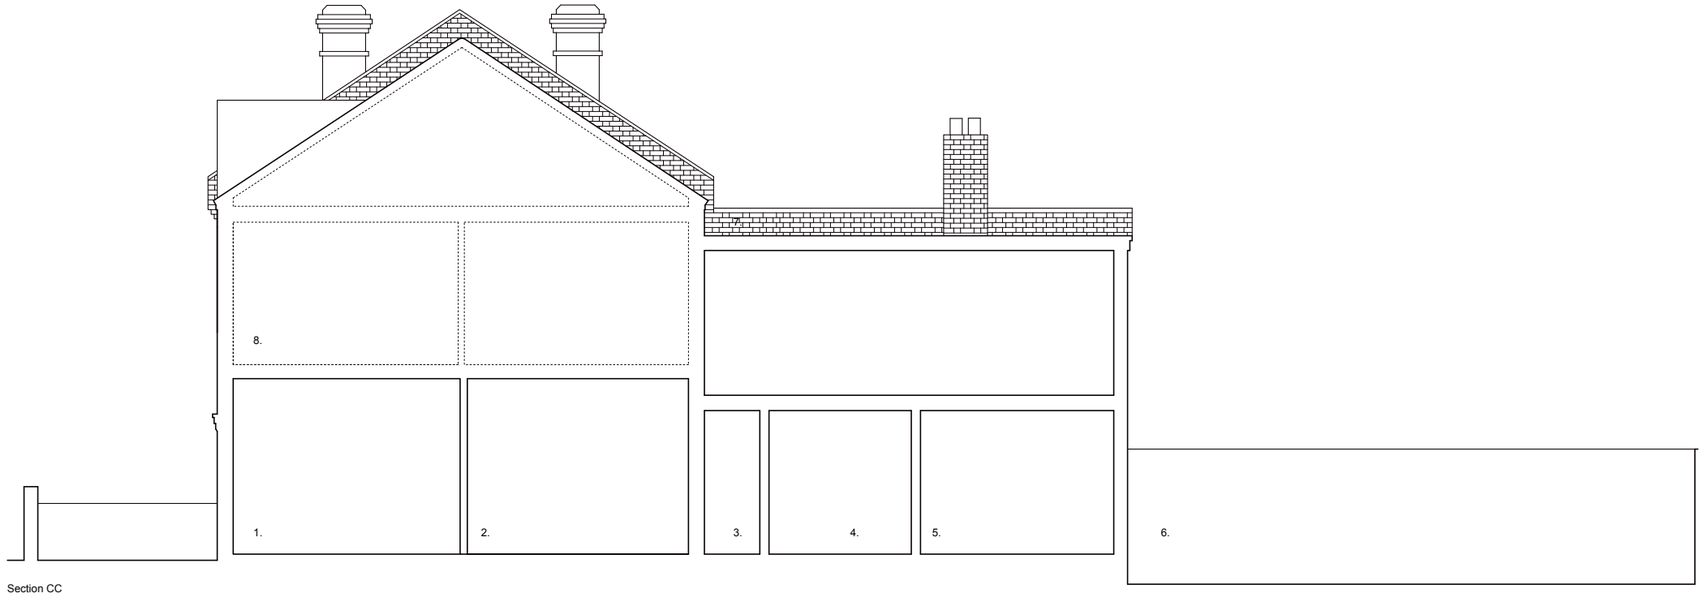

Section CC

R A B B L E Place Limited ©

18 Shacklewell Lane
E8 2EZ
London

www. rabble.place
enquiries@rabble.place
+44 (0) 7778796328

Check all dimensions on site
Do not scale drawing
All dimensions in millimeters

Rev	Date	By	Revision Note

Notes
1. Sitting room
2. Kitchen
3. Access to the garden - alley
4. Bathroom
5. Bedroom
6. Garden fence
7. Red London bricks - Flemish bond
8. First floor flat (139 A Inderwick Rd)
9. White PVC door - access to the garden
10. White PVC window
11. White timber frame window

0 5m


R A B B L E

Project
139 Inderwick Road
Drawing
Existing Sections BB, CC

Stage

Drawing No.
102

Drawn	Date	Scale	Project No.	Revision
DJ/GM	**26 th April 2016**	**1:100 @ A3** **1:50 @ A1**	**12**	**00**

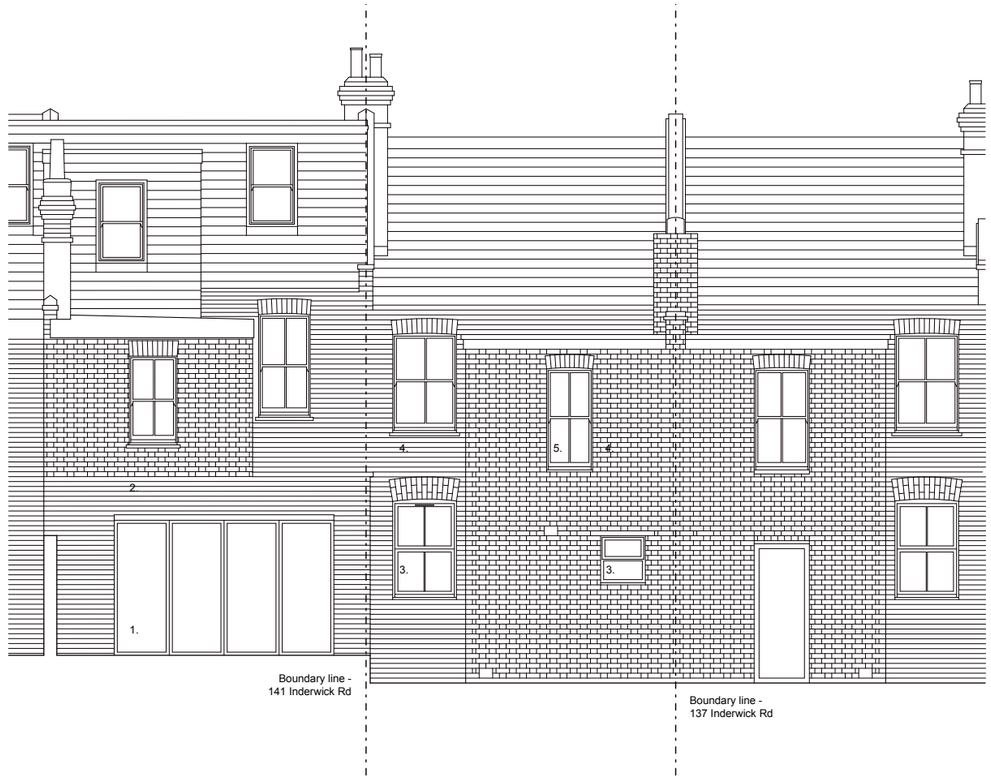

SW Elevation - showing neighbouring properties

R A B B L E Place Limited ©

Rev	Date	By	Revision Note

Notes
1. No. 141 Inderwick Rd. rear extension - as permitted (planning ref. HGY/2014/0057)
2. White-painted bricks
3. White PVC window
4. Red London bricks - Flemish bond
5. White-painted timber frame sash window

0 5m

18 Shacklewell Lane
E8 2EZ
London

www. rabble.place
enquiries@rabble.place
+44 (0) 7778796328

Check all dimensions on site
Do not scale drawing
All dimensions in millimeters

R A B B L E

Project
139 Inderwick Road

Drawing
Existing SW Elevation

Stage

Drawing No.
103

Drawn	Date	Scale	Project No.	Revision
DJ/GM	**26 th April 2016**	**1:100 @ A3** **1:50 @ A1**	**12**	**00**