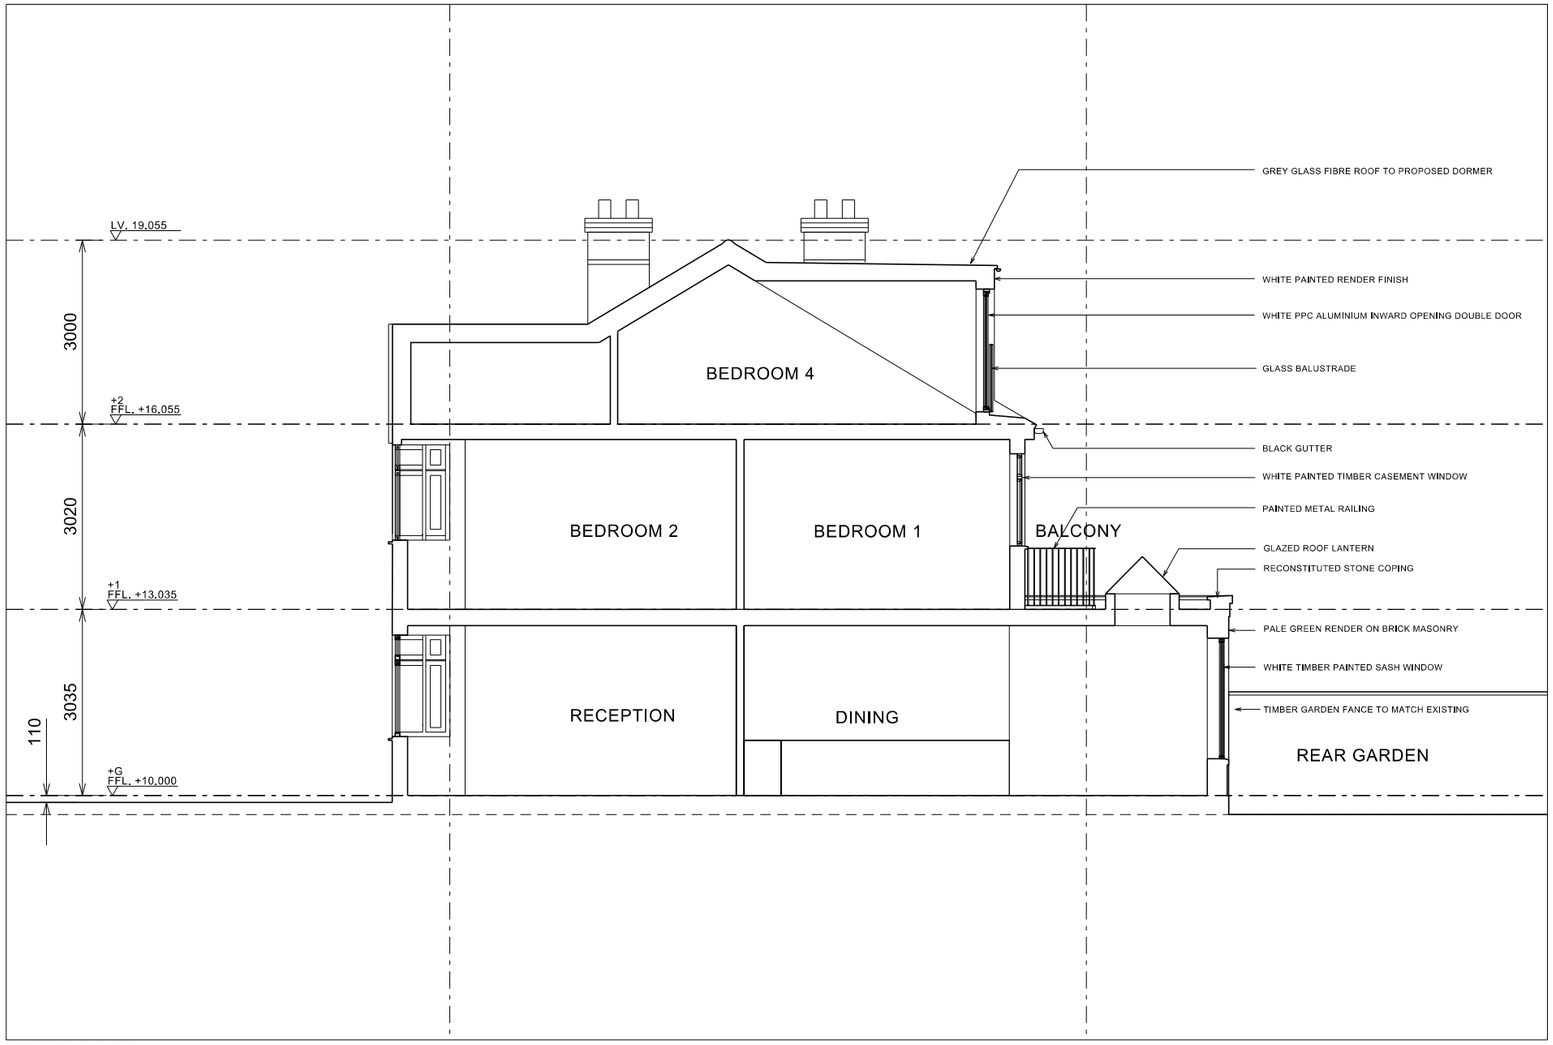


01/1532 PA 200
LONG SECTION
PROPOSED

0 1 2 3 4 5 10m

NOTES

DO NOT SCALE
ALL DIMENTIONS TO BE CHECKED ON SITE

REVISION		DATE
A	PLANNING	29.04.2016
-	PRELIMINARY	17.03.2016

PROJECT TITLE

1532: 49 Rhodes Avenue

ARCHITECT

ARTARCHITECTS

One Bedford Road London N2 9DB
+44 (0) 207 043 341 +44 (0) 775 714 1704
www.artarchitects.co.uk info@artarchitects.co.uk

TITLE

PROPOSED SECTION

DATE	17.03.2016
SCALE	1/100 @ A3
DRAWN	T.K
STATUS	PLANNING
DRG No	1532_PA_200
REV.	A