
©SLAB Architecture & Design

DO NOT SCALE FROM THIS DRAWING
LEVELS & DIMENSIONS TO BE CHECKED ON SITE BEFORE WORK COMMENCES.

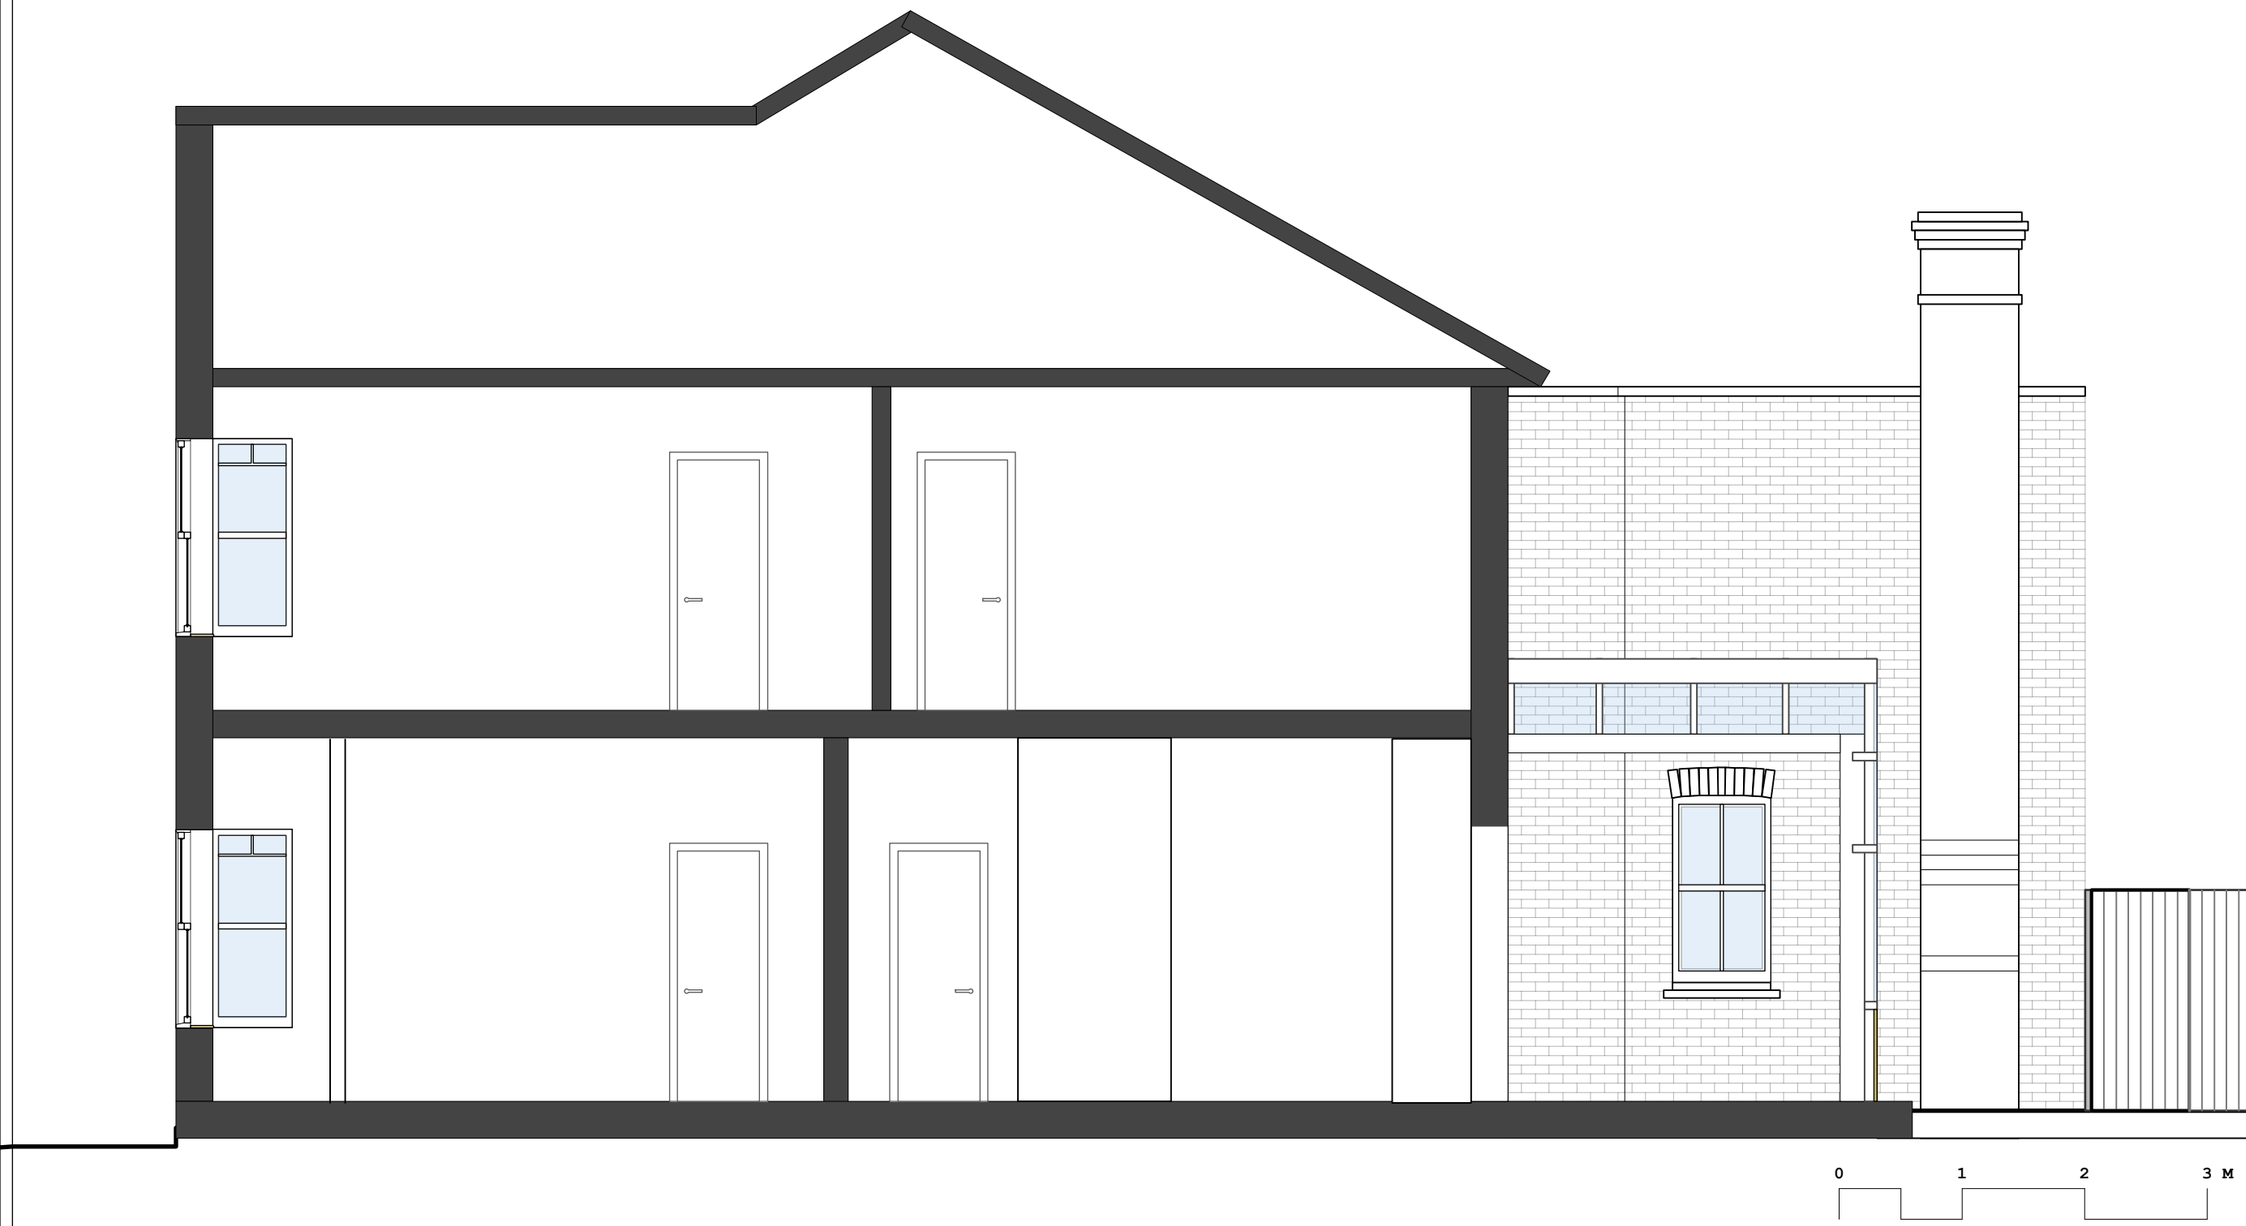

rev.	date	description	initials
P2	21.04.16	Issued for information	bs
P1	12.02.16	Issued for information	bs

SLAB
Architecture & Design

T: 07811513925
E: b.strom@slabarchitects.com

project:
Redston Road
Haringey

client:
Tim & Catherine

drawing Title:
Section
Existing

scale:	drawn by:	checked:	Project No.:
1:50 @A3	bs	BS	1505

series:	drawing no.:	Rev.:
(SK)	011	P2