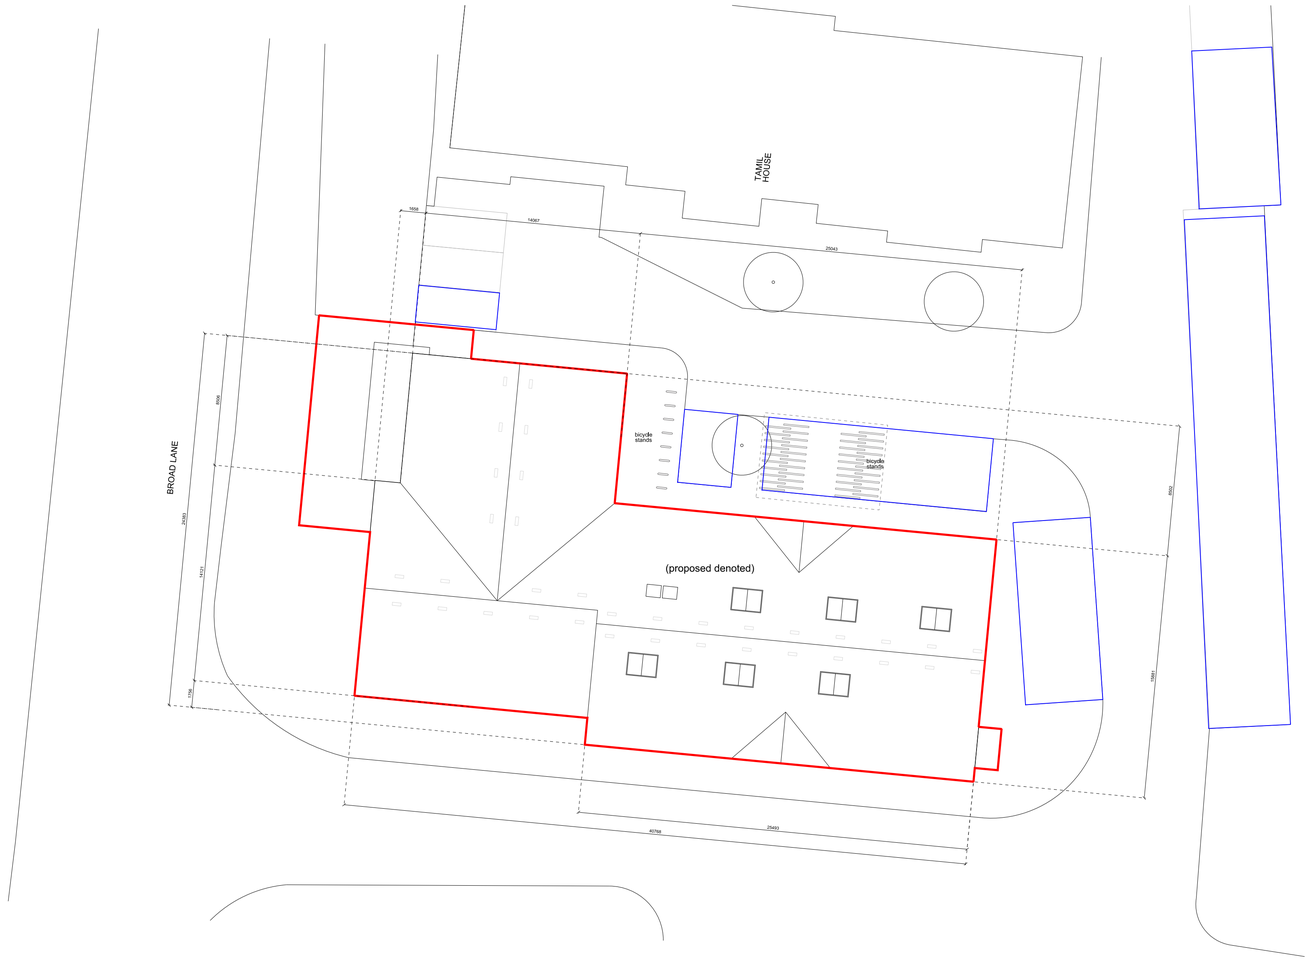


01_Surrounding Site Plan

00 01 05 10m

Rev Notes Date

Do not scale from this drawing, Check all dimensions on site

Site/Location plan:

N

Graphic Scale:

Project:

NCDS

Tottenham

BROAD LANE CAMPUS

Title:

BROAD LANE CAMPUS
SITE PLAN (proposed)

00 Architecture 00 Ltd.
Studio 109b
Mare Street Studios
London E8 3QE
T: +44 (0)207 739 2230
www.architecture00.net E: info@architecture00.net

INFO

Scale: 1:200 @ A1	Drawn: LP	Issued: LP	Date: -

Project No: 0180 Drawing No: 0180 (L)202 Revision: -