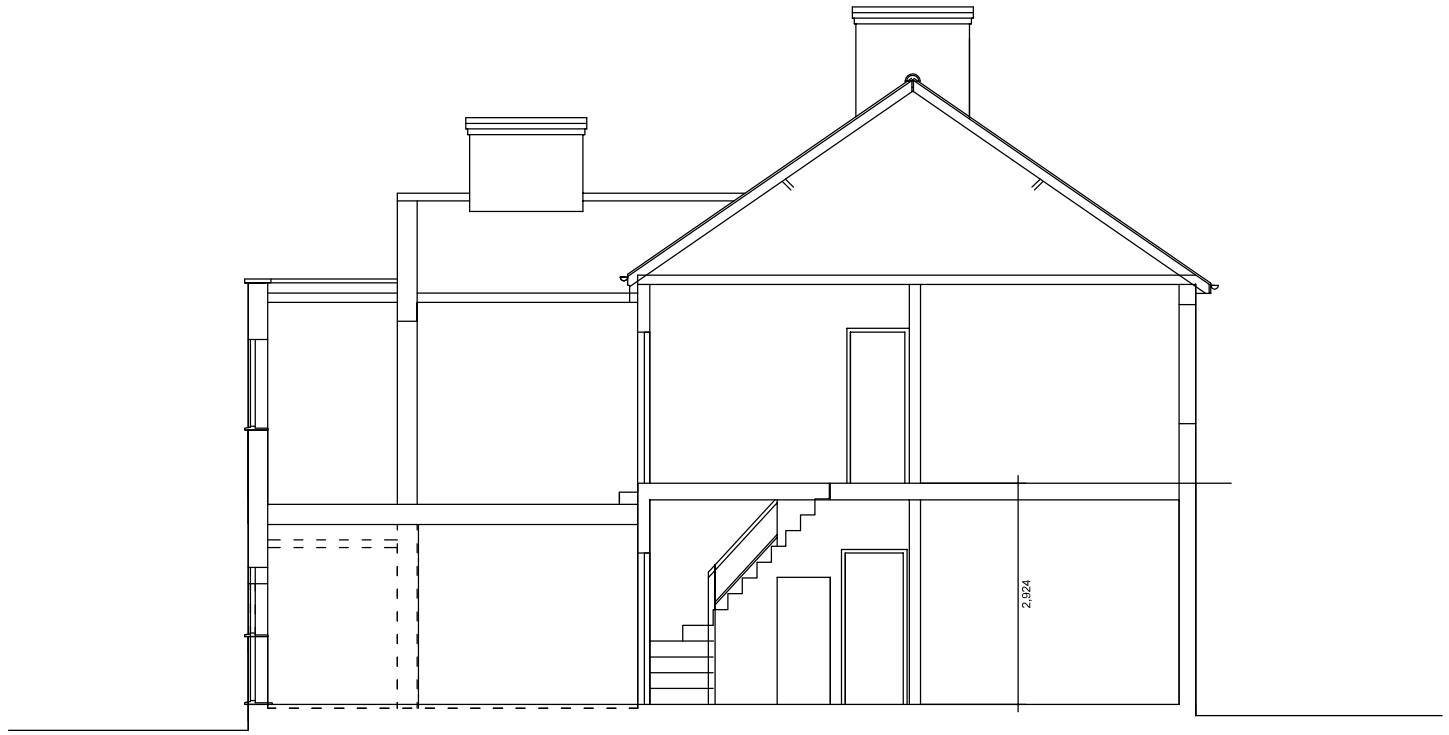

section A-A

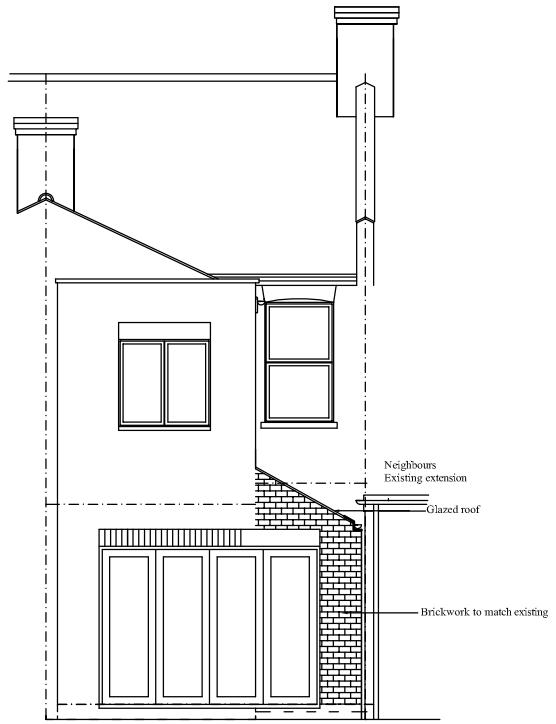

rear elevation

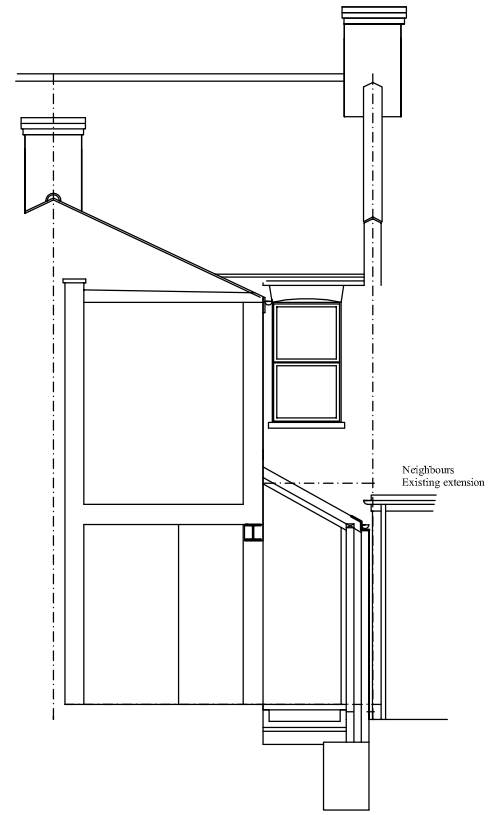

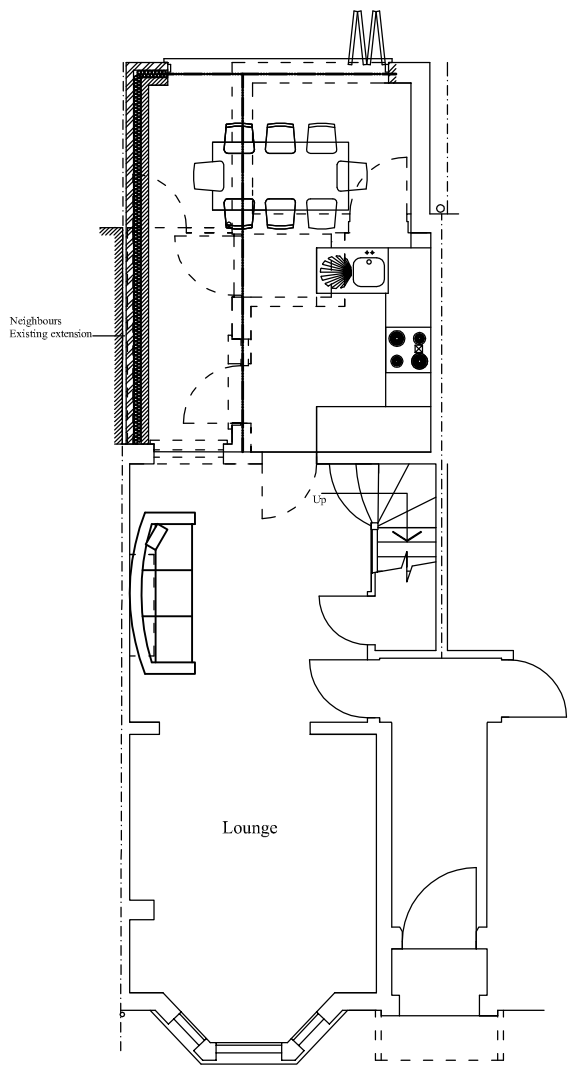

ground floor plan

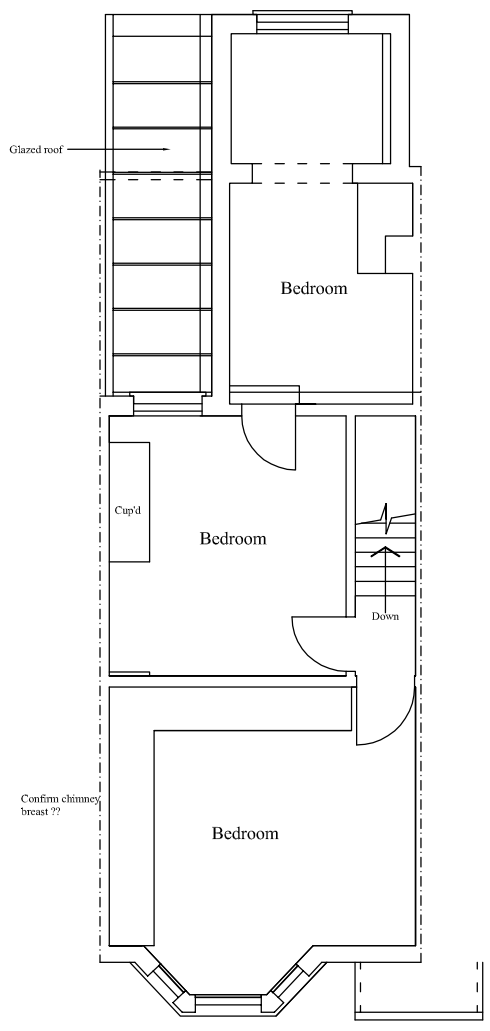

first floor plan



side elevation

project

200 Langham Road, London N15

title

SURVEYED AS EXISTING

date

April 2016

scale

1:100@A3

STEVEN GRAY
ARCHITECTURAL DESIGN SERVICES

36 Lakeside Crescent, Barnet EN4 8QJ
Tel: 020 3371 0629 Email:steve@gray-designs.co.uk

drawing number

205/2

©COPYRIGHT