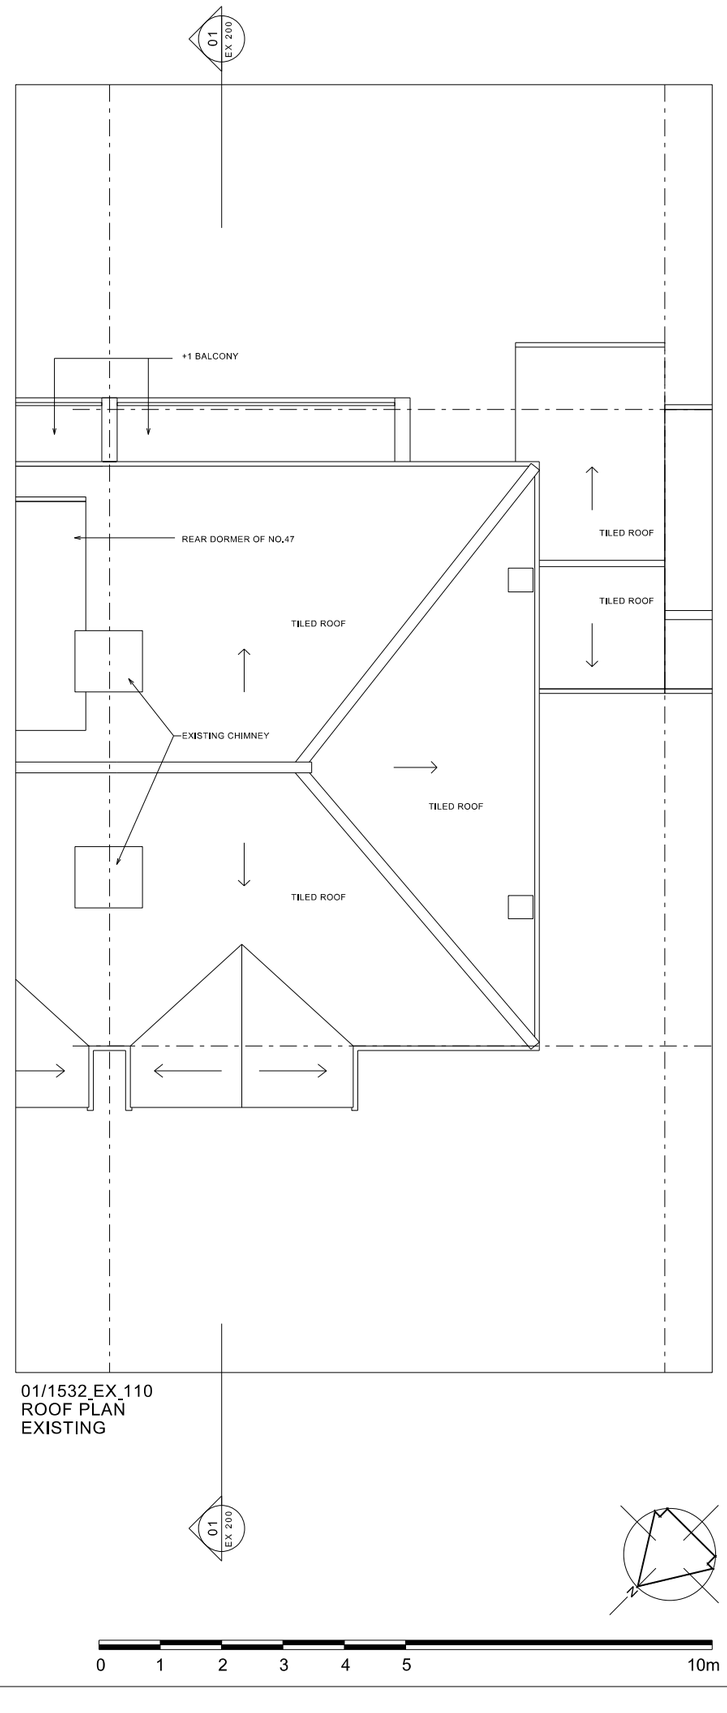


01/1532_EX_110
ROOF PLAN
EXISTING

NOTES

DO NOT SCALE.
ALL DIMENTIONS TO BE CHECKED ON SITE

REVISION		DATE
A	PLANNING	29.04.2016
-	PRELIMINARY	17.03.2016

PROJECT TITLE

1532: 49 Rhodes Avenue

ARCHITECT

ARTARCHITECTS

One Bedford Road London N2 9DB
+44 (0) 207 043 3041 +44 (0) 775 714 1704
www.artarchitects.co.uk info@artarchitects.co.uk

TITLE

ROOF PLAN
EXISTING

DATE 17.03.2016

SCALE 1/100 @ A3

DRAWN T.K

STATUS PLANNING

DRG No 1532_EX_110 REV. A