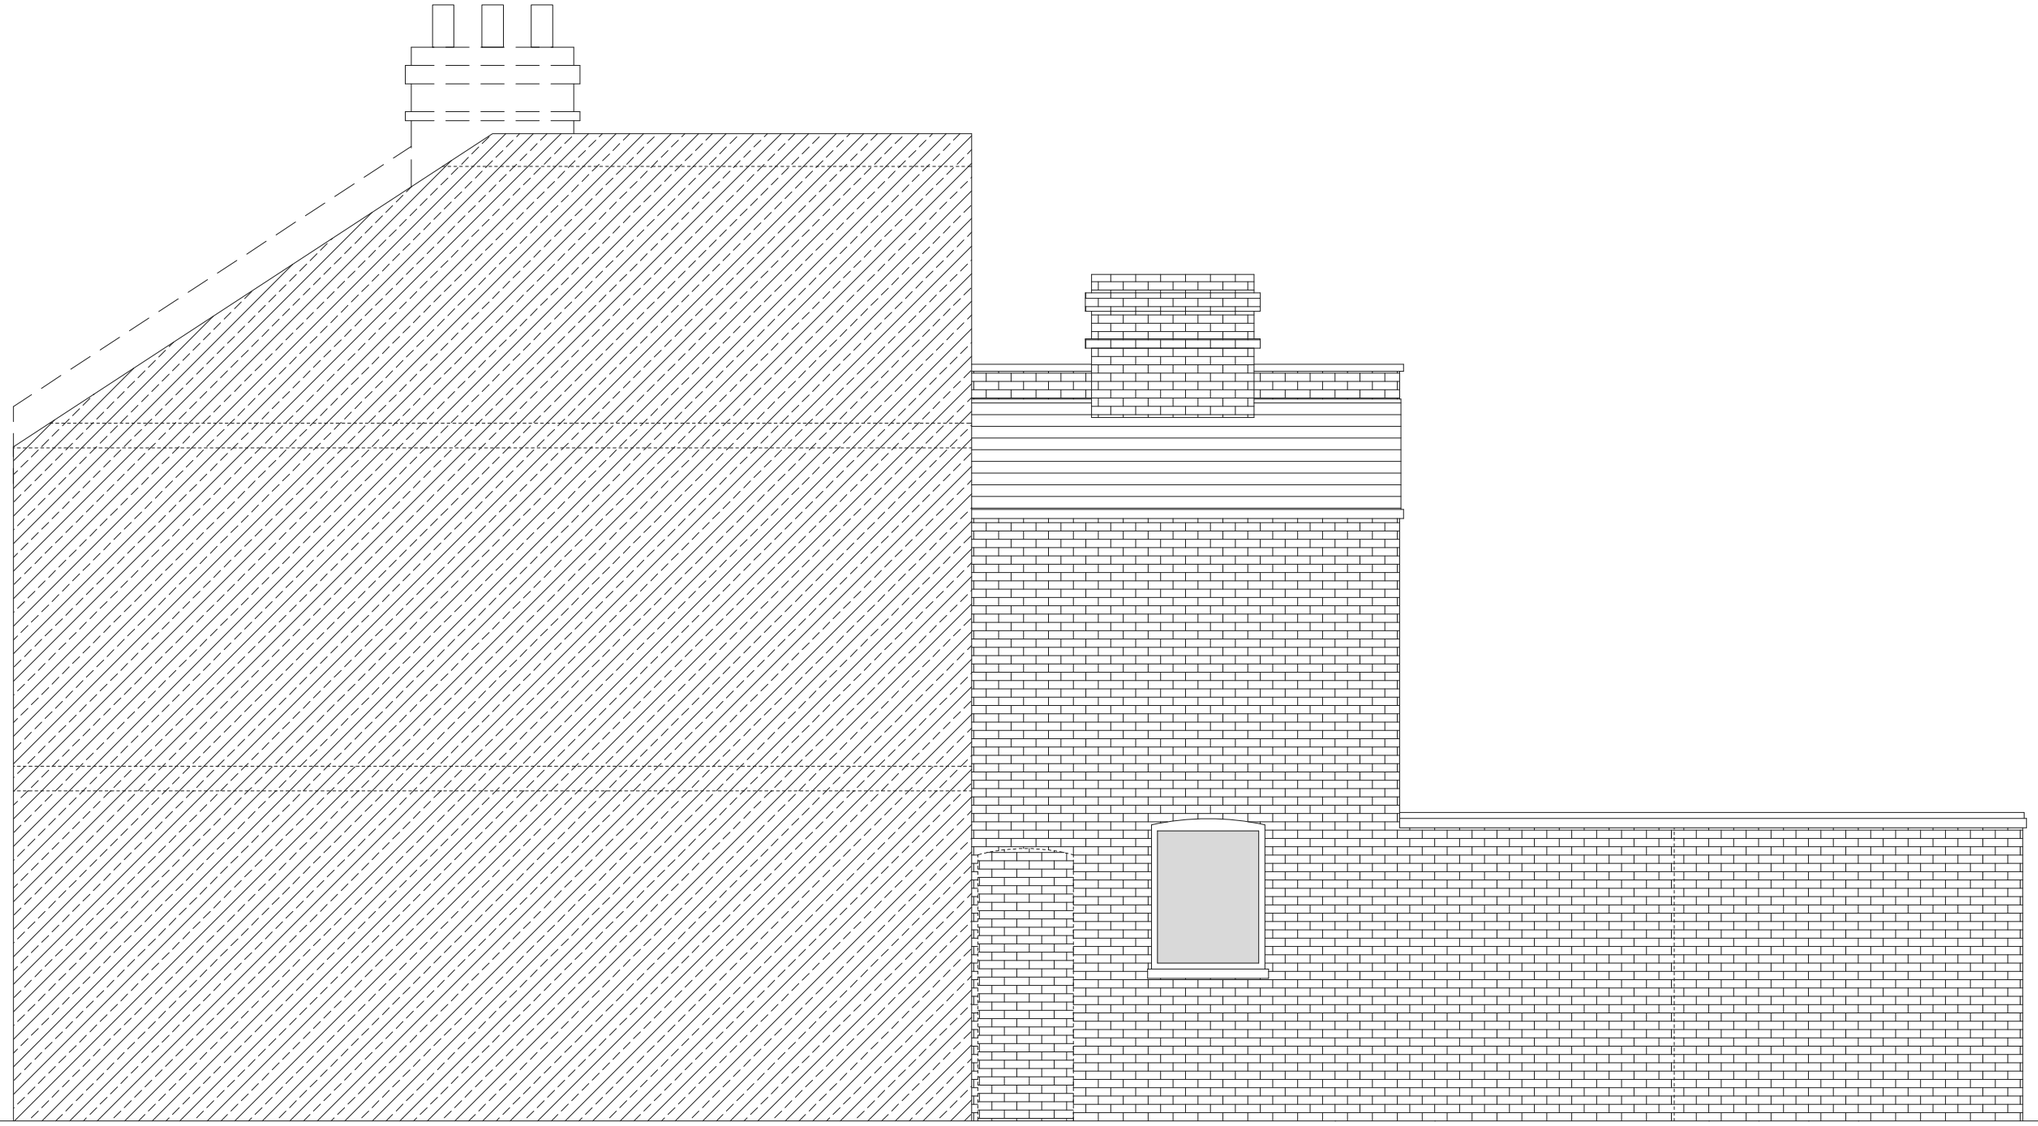


EXISTING SIDE ELEVATION
1:50

REV	DATE	NOTES

CLIENT
MR SEAN CURRAN

PROJECT
123 FAIRFAX ROAD
N8 0NJ

DRAWINGS TO BE READ IN CONJUNCTION WITH RELEVANT DRAWING AND SPECS. FIGURED DIMENSIONS ONLY. DIMENSIONS SHOULD NOT BE RELIED UPON FOR THE PURPOSED OF ORDERING MATERIAL OR PLACING SUB-CONTRACTO ORDERS, OR THE PLACEMENT OF ORDERS WITH THIRD PARTIES. THIRD PARTY SUPPLIERS TO TAKE THEIR OWN SITE MEASUREMENTS. IN THE EVENT THAT A CONTRACTOR OTHER THAN BUILD TEAM HOLBORN LIMITED IS APPOINTED TO EXECUTE THE WORKS, DESIGN TEAM HOLBORN LIMITED ACCEPT NO LIABILITY WHATSOEVER FOR THE SPECIFICATIONS, CALCULATION OR OTHER STRUCTURAL OR NON-STRUCTURAL INFORMATION AS IT SO EXISTS PERTAINIG TO THE PROPOSED WORKS CONTAIN HEREWITH.

DRAWING TITLE
EXISTING SIDE ELEVATION

SCALE 1:50@A3
DATE 11-05-16
DRAWN DA
DRAWING NO. SPP - 05
REV.

0 0.5 1 1.5 2 2.5
Meters @ 1:50@ A3

designteam
the kitchen extension company
Unit 1F
26-32 Voltaire Road
London SW4 6DH
Tel: 0207 242 5353
hello@designteamldn.com
www.designteamldn.com