
Please refer to adjoining owners planning submission. The proposal has been developed in conjunction with 5 Connaught Road to build a party wall at boundary line for infill extensions.

BOUNDARY LINE

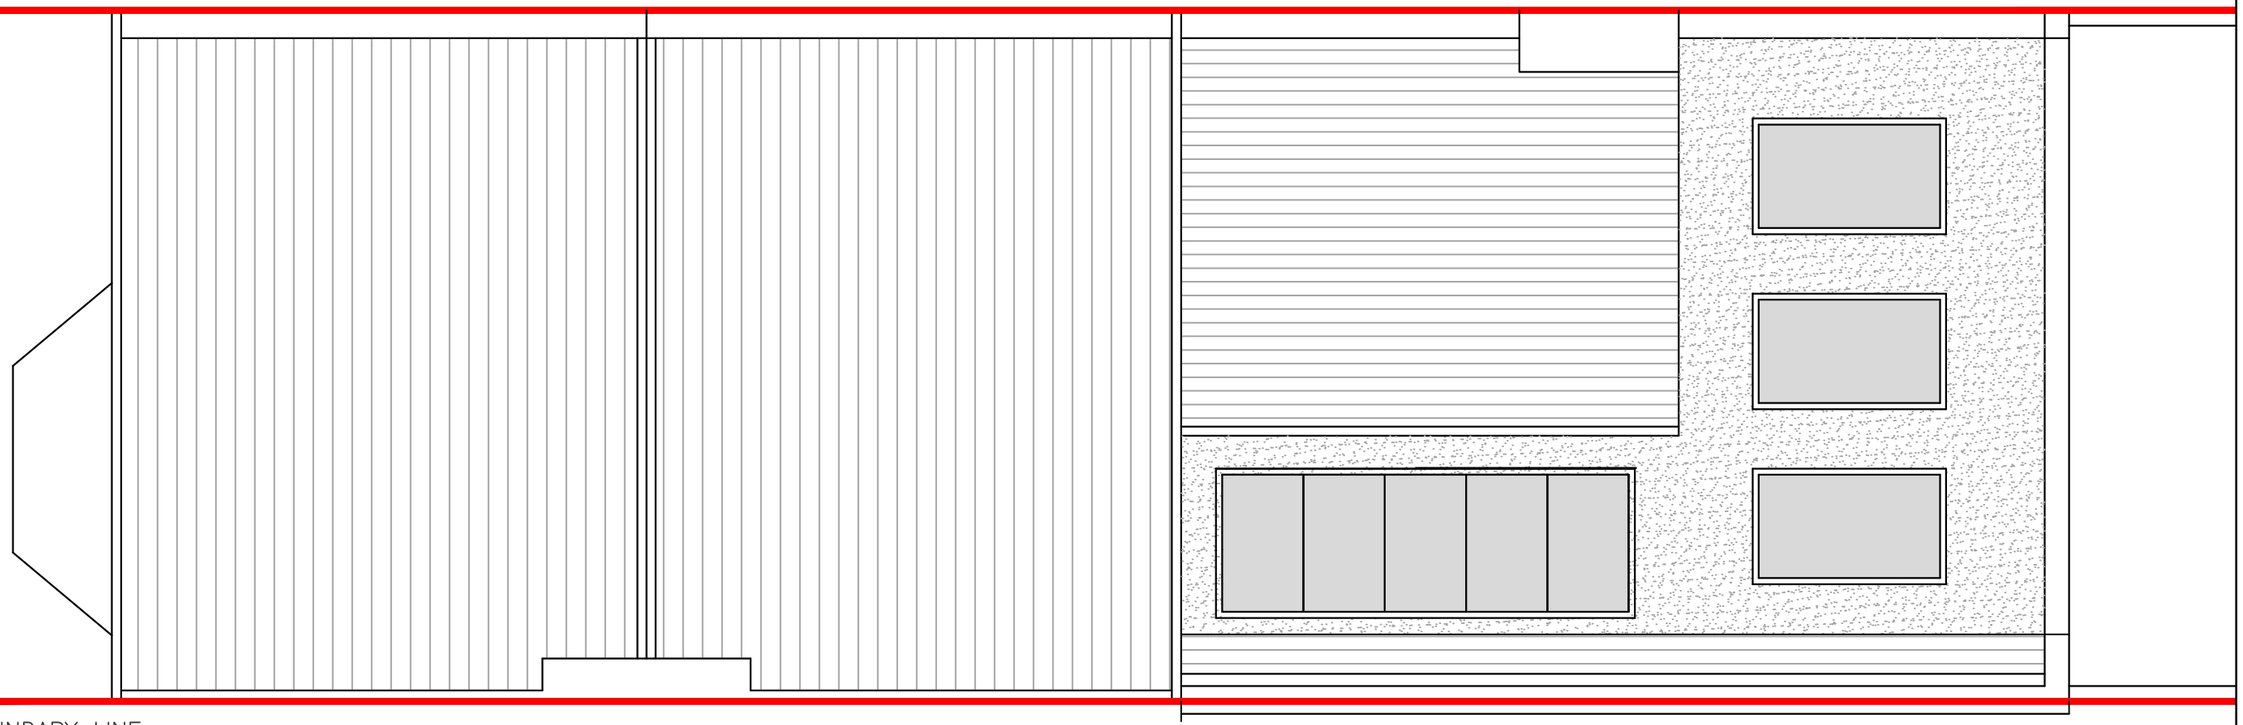

BOUNDARY LINE

PROPOSED ROOF PLAN
1:50

REV	DATE	NOTES

CLIENT
MANIQUE RATNER AND
MIKE McDOWALL

PROJECT
3 CONNAUGHT ROAD
N4 4NT

DRAWING TITLE
PROPOSED ROOF PLAN

SCALE 1:50@A3

DRAWING NO. SPP - 05

REV.

DATE 06-05-16

DRAWN BW

0 0.5 1 1.5 2 2.5
Meters @ 1:50 @ A3

DRAWINGS TO BE READ IN CONJUNCTION WITH RELEVANT DRAWING AND SPECS. FIGURED DIMENSIONS ONLY. DIMENSIONS SHOULD NOT BE RELIED UPON FOR THE PURPOSED OF ORDERING MATERIAL OR PLACING SUB-CONTRACTO ORDERS, OR THE PLACEMENT OF ORDERS WITH THIRD PARTIES. THIRD PARTY SUPPLIERS TO TAKE THEIR OWN SITE MEASUREMENTS. IN THE EVENT THAT A CONTRACTOR OTHER THAN BUILD TEAM HOLBORN LIMITED IS APPOINTED TO EXECUTE THE WORKS, DESIGN TEAM HOLBORN LIMITED ACCEPT NO LIABILITY WHATSOEVER FOR THE SPECIFICATIONS, CALCULATION OR OTHER STRUCTURAL OR NON-STRUCTURAL INFORMATION AS IT SO EXISTS PERTAINIG TO THE PROPOSED WORKS CONTAIN HEREWITH.

designteam
the kitchen extension company
Unit 1F
26-32 Voltaire Road
London SW4 6DH
Tel: 0207 242 5353
hello@designteamldn.com
www.designteamldn.com