

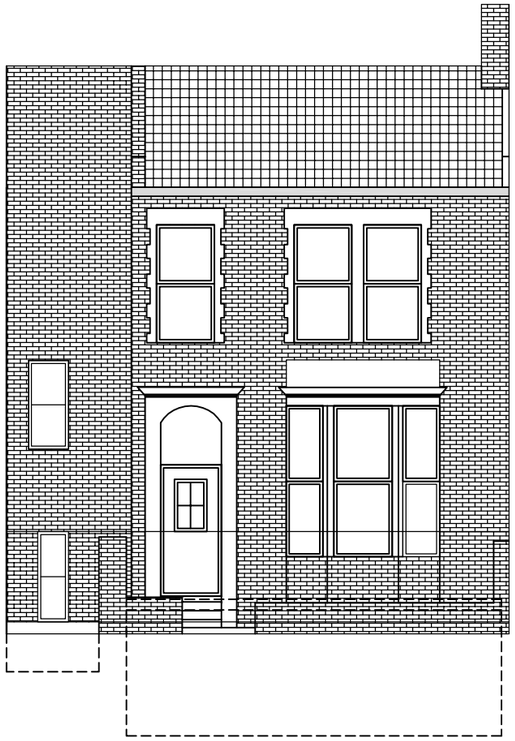



EXISTING FRONT ELEVATION

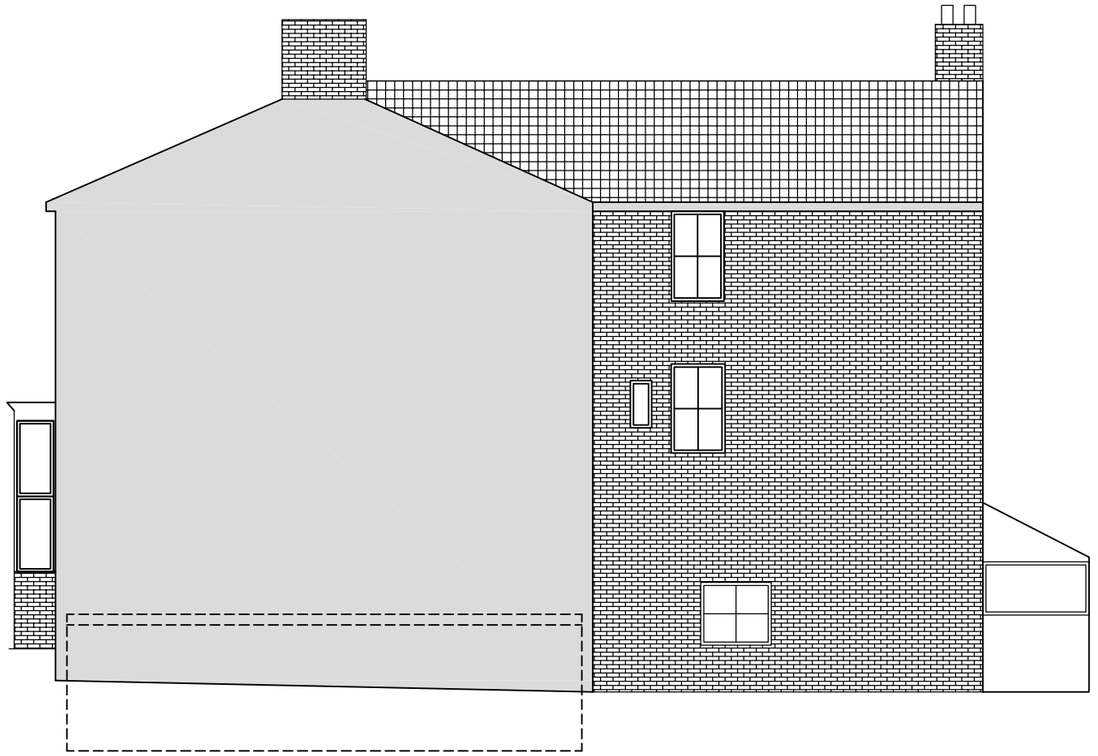

EXISTING SIDE ELEVATION

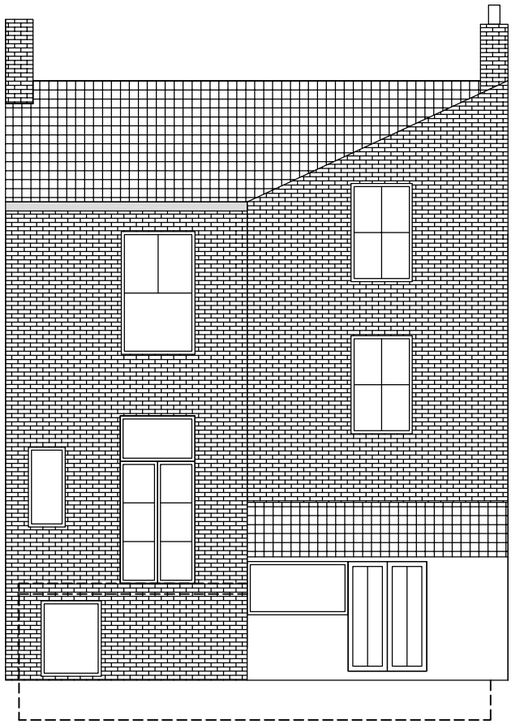

EXISTING REAR ELEVATION

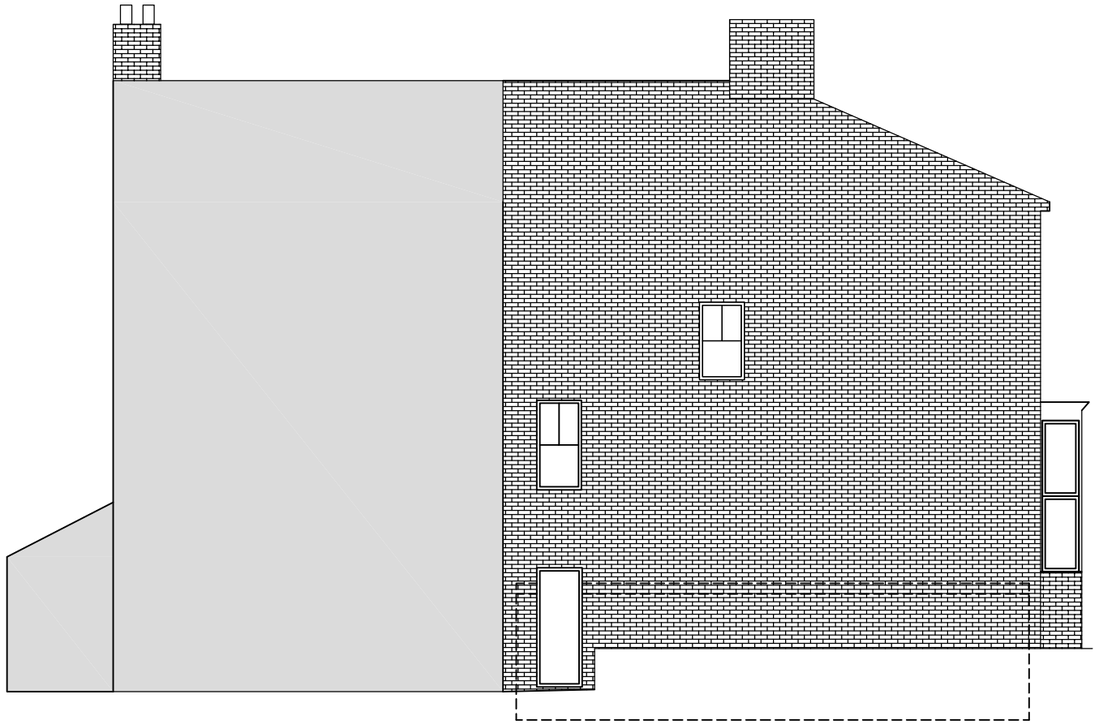

EXISTING SIDE ELEVATION

Premier Basements

The stables.Fishers Brook.Calne
Wiltshire SN11 9HB
Freephone:0800 118 2870
Tel:01249 824 800
Fax:0845 468 3268
Email:info@premierbasementconversions.com
Web:www.premierbasementconversions.com

NOTES

01 All new and existing building work dimensions are critical to the construction process.

02 All drawings are preliminary unless stated differently. Preliminary drawings and are not to be built or manufactured from.

03 This drawing is subject to copyright of iPlans reproduction only with written authority.

04 Drawing dimensions and scales to be checked prior to commencement of work.

05 All structural work where mentioned on this drawing is subject to a qualified structural and civil engineer calculations before building work commences.

06 These plans may be subject to Planning & Building Regulation Approval or any other statute in law before the commencement of building works.

07 All materials to match existing unless otherwise stated.

M 1:100 0 1 2 3 4 5
M 1:50 0 0.5 1.0 1.5 2.0 2.5

Existing elevations

Sandra Handerek
8 Cromwell Avenue
Highgate
London
Great London
N6 5HL

1A - 29.09.13

CLIENT NO: TBA


DRAWN: PG

JOB NO: TBA


DATE: 29.09.2013

SCALE @ A3: 1:100


PG NO: 03

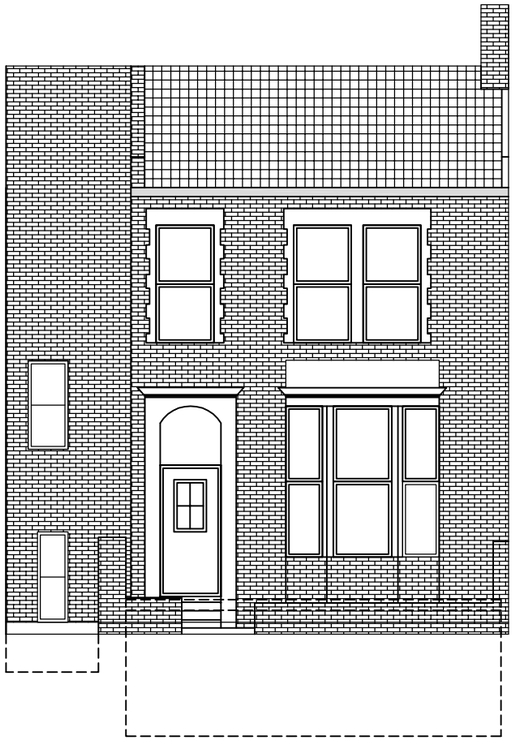


PROPOSED FRONT ELEVATION

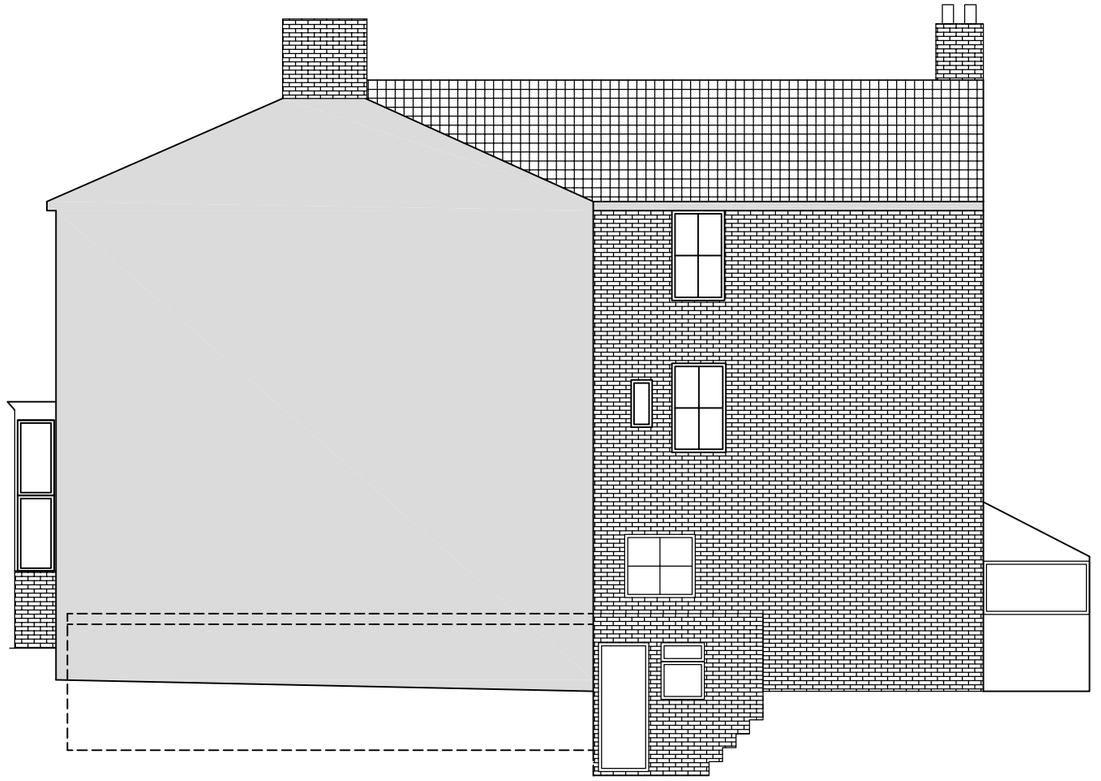

PROPOSED SIDE ELEVATION

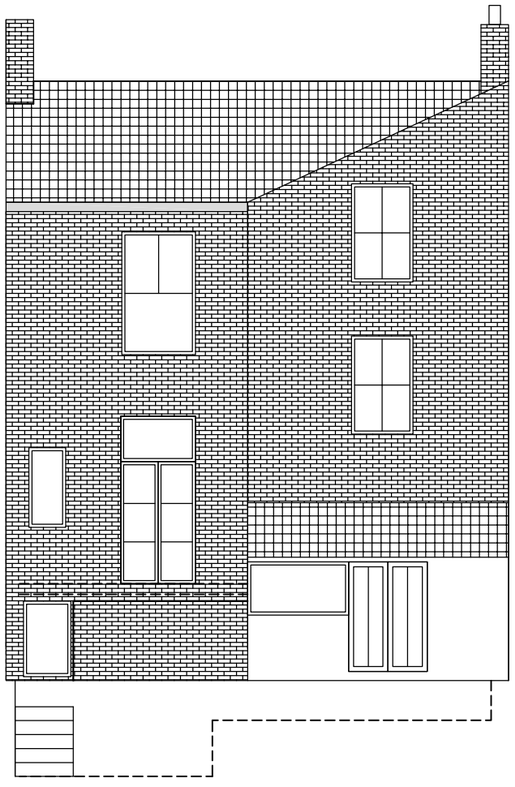

PROPOSED REAR ELEVATION

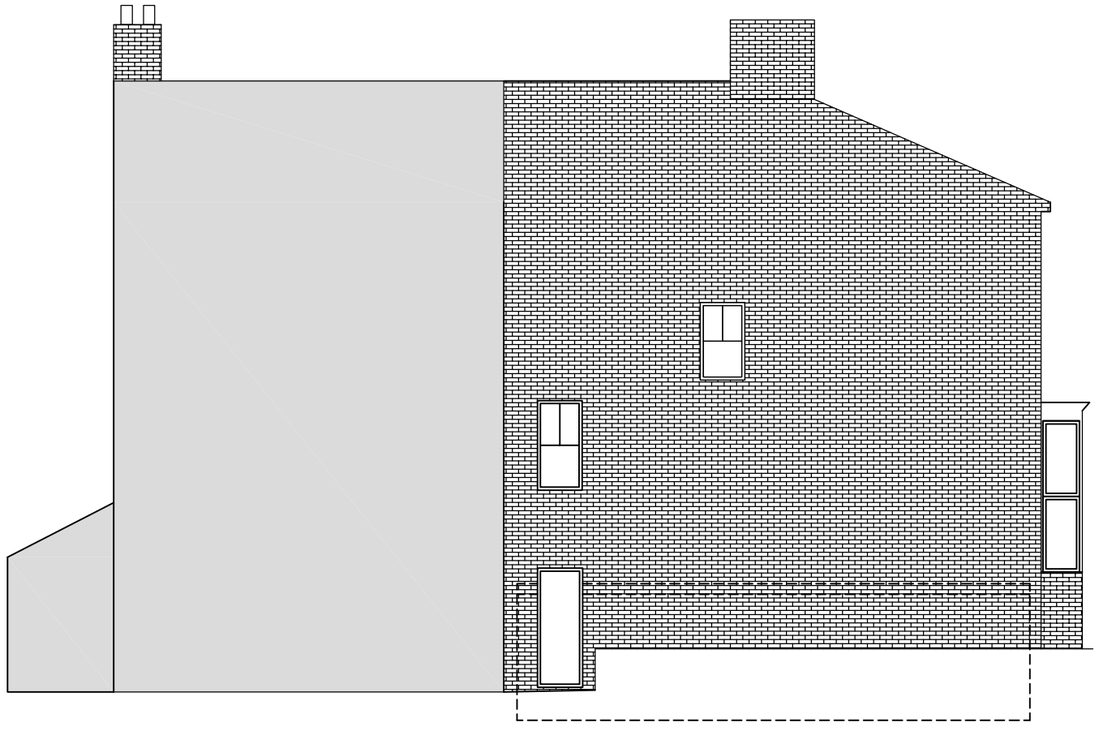

PROPOSED SIDE ELEVATION

iPlans
planning made easy
105 Sandholme Road
Brislington
Bristol
BS4 3RX
0117 370 6556
info@iplans.it
www.iplans.it

NOTES

01 All new and existing building work dimensions are critical to the construction process.

02 All drawings are preliminary unless stated differently. Preliminary drawings and are not to be built or manufactured from.

03 This drawing is subject to copyright of iPlans reproduction only with written authority.

04 All the dimensions on the drawings should be checked on site with accurate site dimensions by the builder or client and any discrepancies should be notified to iPlans before the commencement of works

05 These plans may be subject to Planning & Building Regulation Approval or any other statute in law before the commencement of building works.

06 All materials to match existing unless otherwise stated.

07 Client must establish the exact position of the boundary line or party wall position, so that any extension loft conversion or any other structure is built within the curtilage of the clients land.Any roof overhangs or other protrusions must be within this curtilage. Dimensions on the drawings should always follow site dimensions, but building or structures should not be larger that what is quoted on the drawing, so that compliance with planning permission is maintained.

08 Drains locations and runs are based on limited site access/information and are purely an estimation on their current location.New drain design should be based on liaison with the building inspector on site.

M 1:100 0 1 2 3 4 5


M 1:50 0 0.5 1.0 1.5 2.0 2.5

Proposed elevations


Sandra Handerek
8 Cromwell Avenue
Highgate
London
Great London
N6 5HL

1A - 27.01.16

CLIENT NO: TBA	DRAWN: PG
JOB NO: TBA	DATE: 27.01.2016
SCALE @ A3: 1:100	PG NO: 03

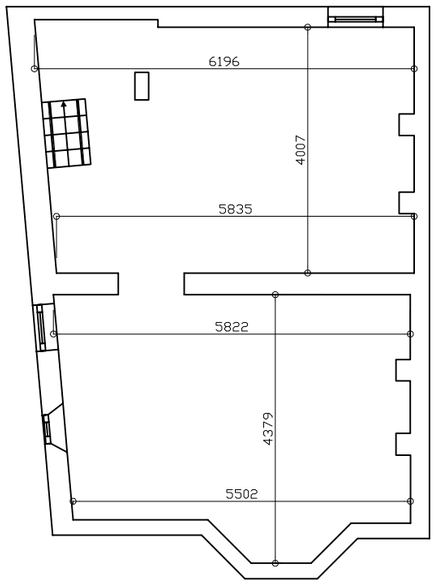

EXISTING BASEMENT FLOOR

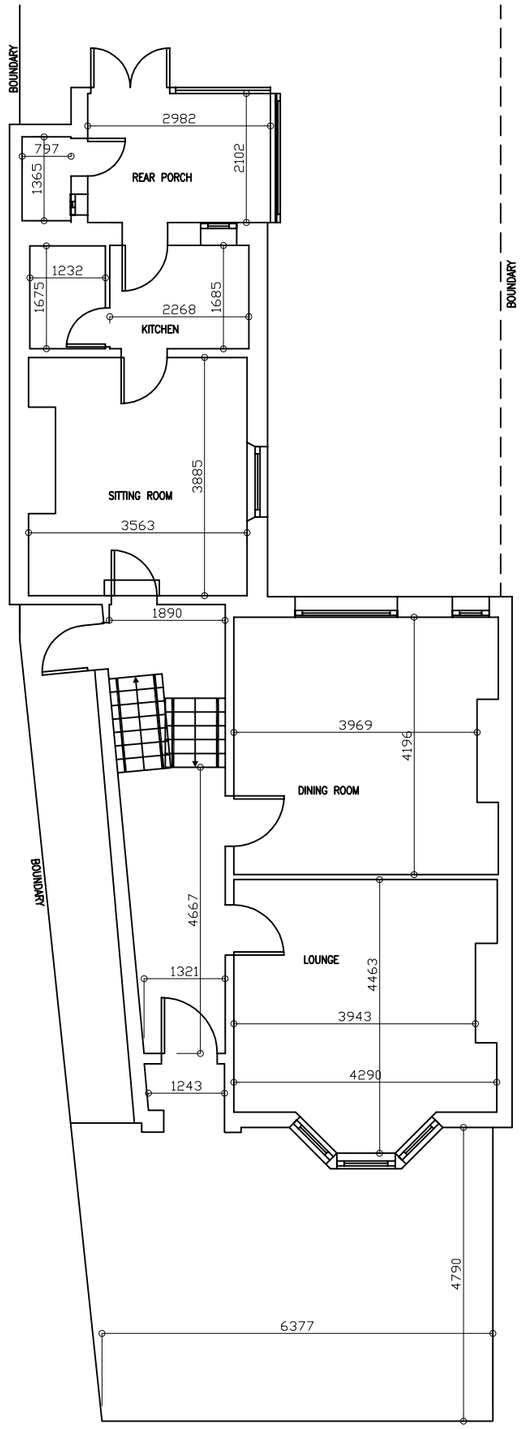

EXISTING GROUND FLOOR

iPlans
planning made easy
105 Sandholme Road
Brislington
Bristol
BS4 3RX
0117 370 6556
info@iplans.it
www.iplans.it

NOTES

01 All new and existing building work dimensions are critical to the construction process.

02 All drawings are preliminary unless stated differently.
Preliminary drawings and are not to be built or manufactured from.

03 This drawing is subject to copyright of iPlans
reproduction only with written authority.

04 All the dimensions on the drawings should be checked on site with accurate site dimensions by the builder or client and any discrepancies should be notified to iPlans before the commencement of works

05 These plans may be subject to □Planning & Building Regulation Approval□ or any other statute in law before the commencement of building works.

06 All materials to match existing unless otherwise stated.

07 Client must establish the exact position of the boundary line or party wall position, so that any extension loft conversion or any other structure is built within the curtilage of the clients land.Any roof overhangs or other protrusions must be within this curtilage. Dimensions on the drawings should always follow site dimensions, but building or structures should not be larger that what is quoted on the drawing, so that compliance with planning permission is maintained.

08 Drains locations and runs are based on limited site access/information and are purely an estimation on their current location.New drain design should be based on liaison with the building inspector on site.


M 1:100 0 1 2 3 4 5
M 1:50 0 0.5 1.0 1.5 2.0 2.5

Existing floor plans


Sandra Handerek
8 Cromwell Avenue
Highgate
London
Great London
N6 5HL

1A - 29.09.13

CLIENT NO: TBA	DRAWN: PG
JOB NO: TBA	DATE: 29.09.2013
SCALE @ A3: 1:100	PG NO: 01

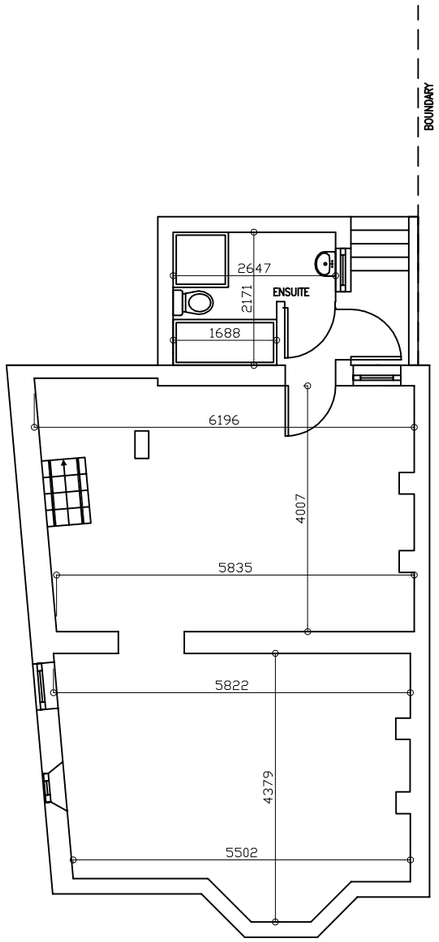

PROPOSED BASEMENT FLOOR

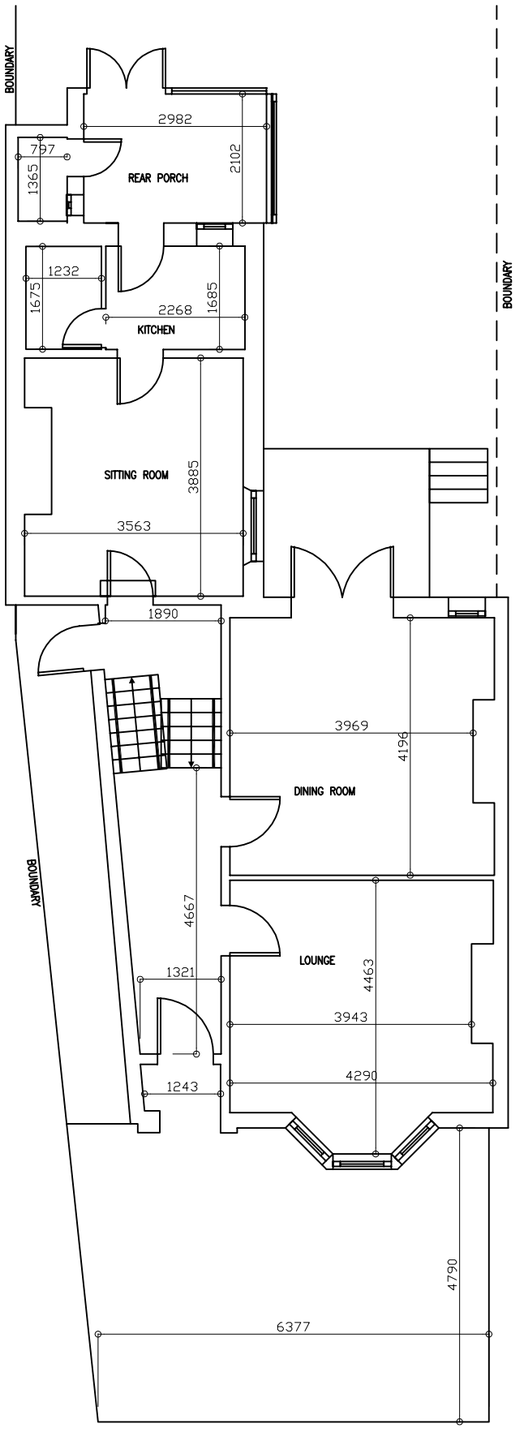

PROPOSED GROUND FLOOR

iPlans
planning made easy
105 Sandholme Road
Brislington
Bristol
BS4 3RX
0117 370 6556
info@iplans.it
www.iplans.it

NOTES

01 All new and existing building work dimensions are critical to the construction process.

02 All drawings are preliminary unless stated differently.
Preliminary drawings and are not to be built or manufactured from.

03 This drawing is subject to copyright of iPlans
reproduction only with written authority.

04 All the dimensions on the drawings should be checked on site with accurate site dimensions by the builder or client and any discrepancies should be notified to iPlans before the commencement of works

05 These plans may be subject to □Planning & Building Regulation Approval□ or any other statute in law before the commencement of building works.

06 All materials to match existing unless otherwise stated.

07 Client must establish the exact position of the boundary line or party wall position, so that any extension loft conversion or any other structure is built within the curtilage of the clients land.Any roof overhangs or other protrusions must be within this curtilage. Dimensions on the drawings should always follow site dimensions, but building or structures should not be larger that what is quoted on the drawing, so that compliance with planning permission is maintained.

08 Drains locations and runs are based on limited site access/information and are purely an estimation on their current location.New drain design should be based on liaison with the building inspector on site.

M 1:100 0 1 2 3 4 5
M 1:50 0 0.5 1.0 1.5 2.0 2.5

Proposed floor plans

Sandra Handerek
8 Cromwell Avenue
Highgate
London
Great London
N6 5HL

1A - 29.09.13

CLIENT NO: TBA	DRAWN: PG
JOB NO: TBA	DATE: 29.09.2013
SCALE @ A3: 1:100	PG NO: 02