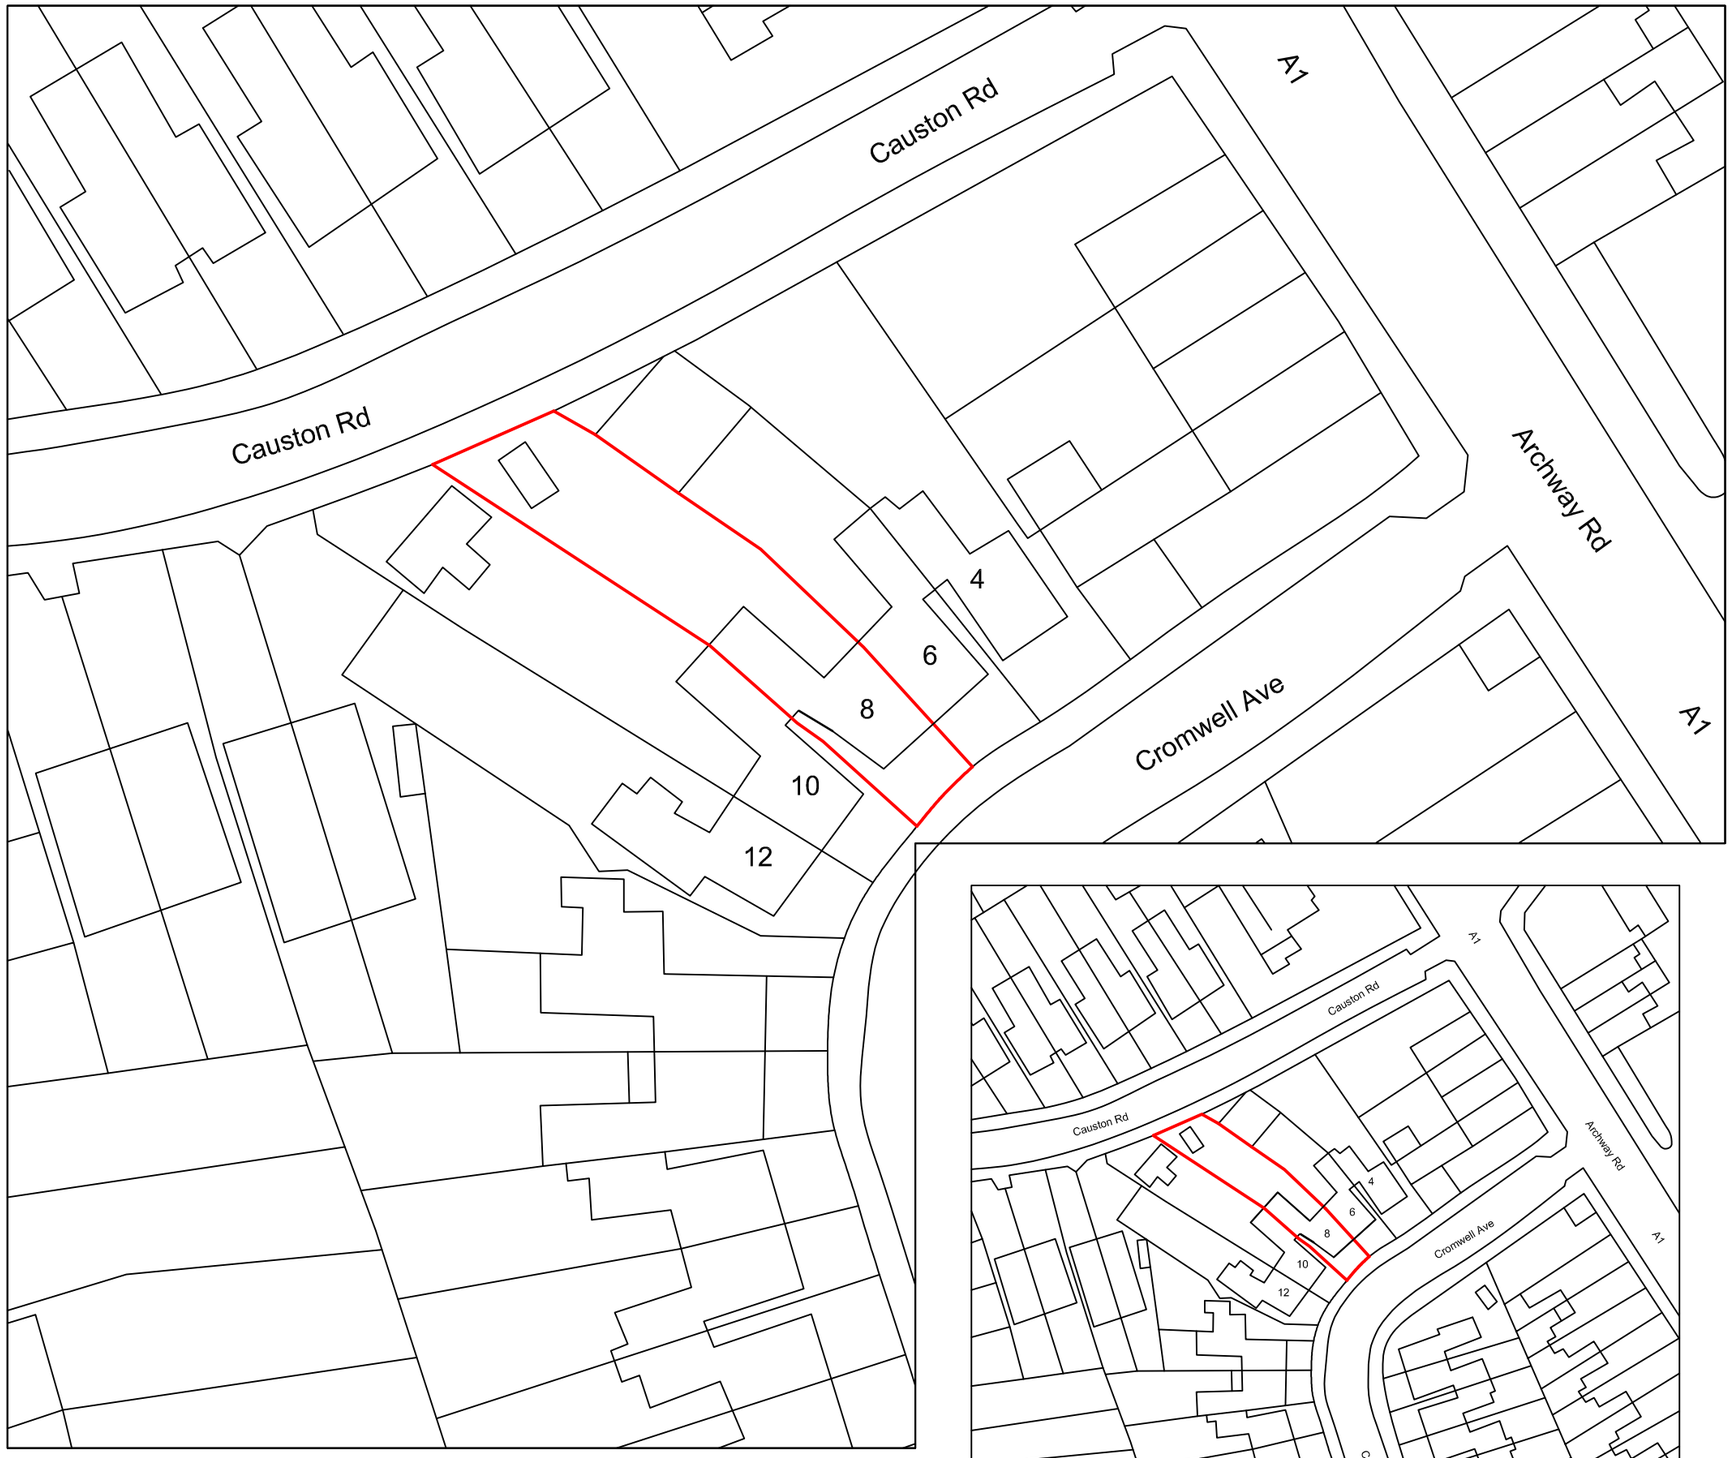


SITE BLOCK PLAN
SCALE 1:500

SITE LOCATION PLAN
SCALE 1:1250

iPlans
planning made easy

NOTES

01 All new and existing building work dimensions are critical to the construction process.

02 All drawings are preliminary unless stated differently. Preliminary drawings and are not to be built or manufactured from.

03 This drawing is subject to copyright of iPlans reproduction only with written authority.

04 Drawing dimensions and scales to be checked prior to commencement of work.

05 All structural work where mentioned on this drawing is subject to a qualified structural and civil engineer calculations before building work commences.

06 These plans may be subject to Planning & Building Regulation Approval or any other statute in law before the commencement of building works.

07 All materials to match existing unless otherwise stated.

M 1:100 0 1 2 3 4 5
M 1:50 0 0.5 1.0 1.5 2.0 2.5

Site Location & Block Plans

Sandra Handerek
8 Cromwell Avenue
Highgate
London
Great London
N6 5HL

ISSUE 1A -20.04.2016

CLIENT NO: TBA

DRAWN: PG

JOB NO: TBA

DATE: 20.04.2016

SCALE @ A3: 1:500/1:1250

PG NO: 01