


LOCAL AREA PLAN
1:1250

Please refer to adjoining owners planning submission. The proposal has been developed in conjunction with 5 Connaught Road to build a party wall at boundary line for infill extensions.

CROWN COPYRIGHT 2016
LICENSE NO.100047474

N

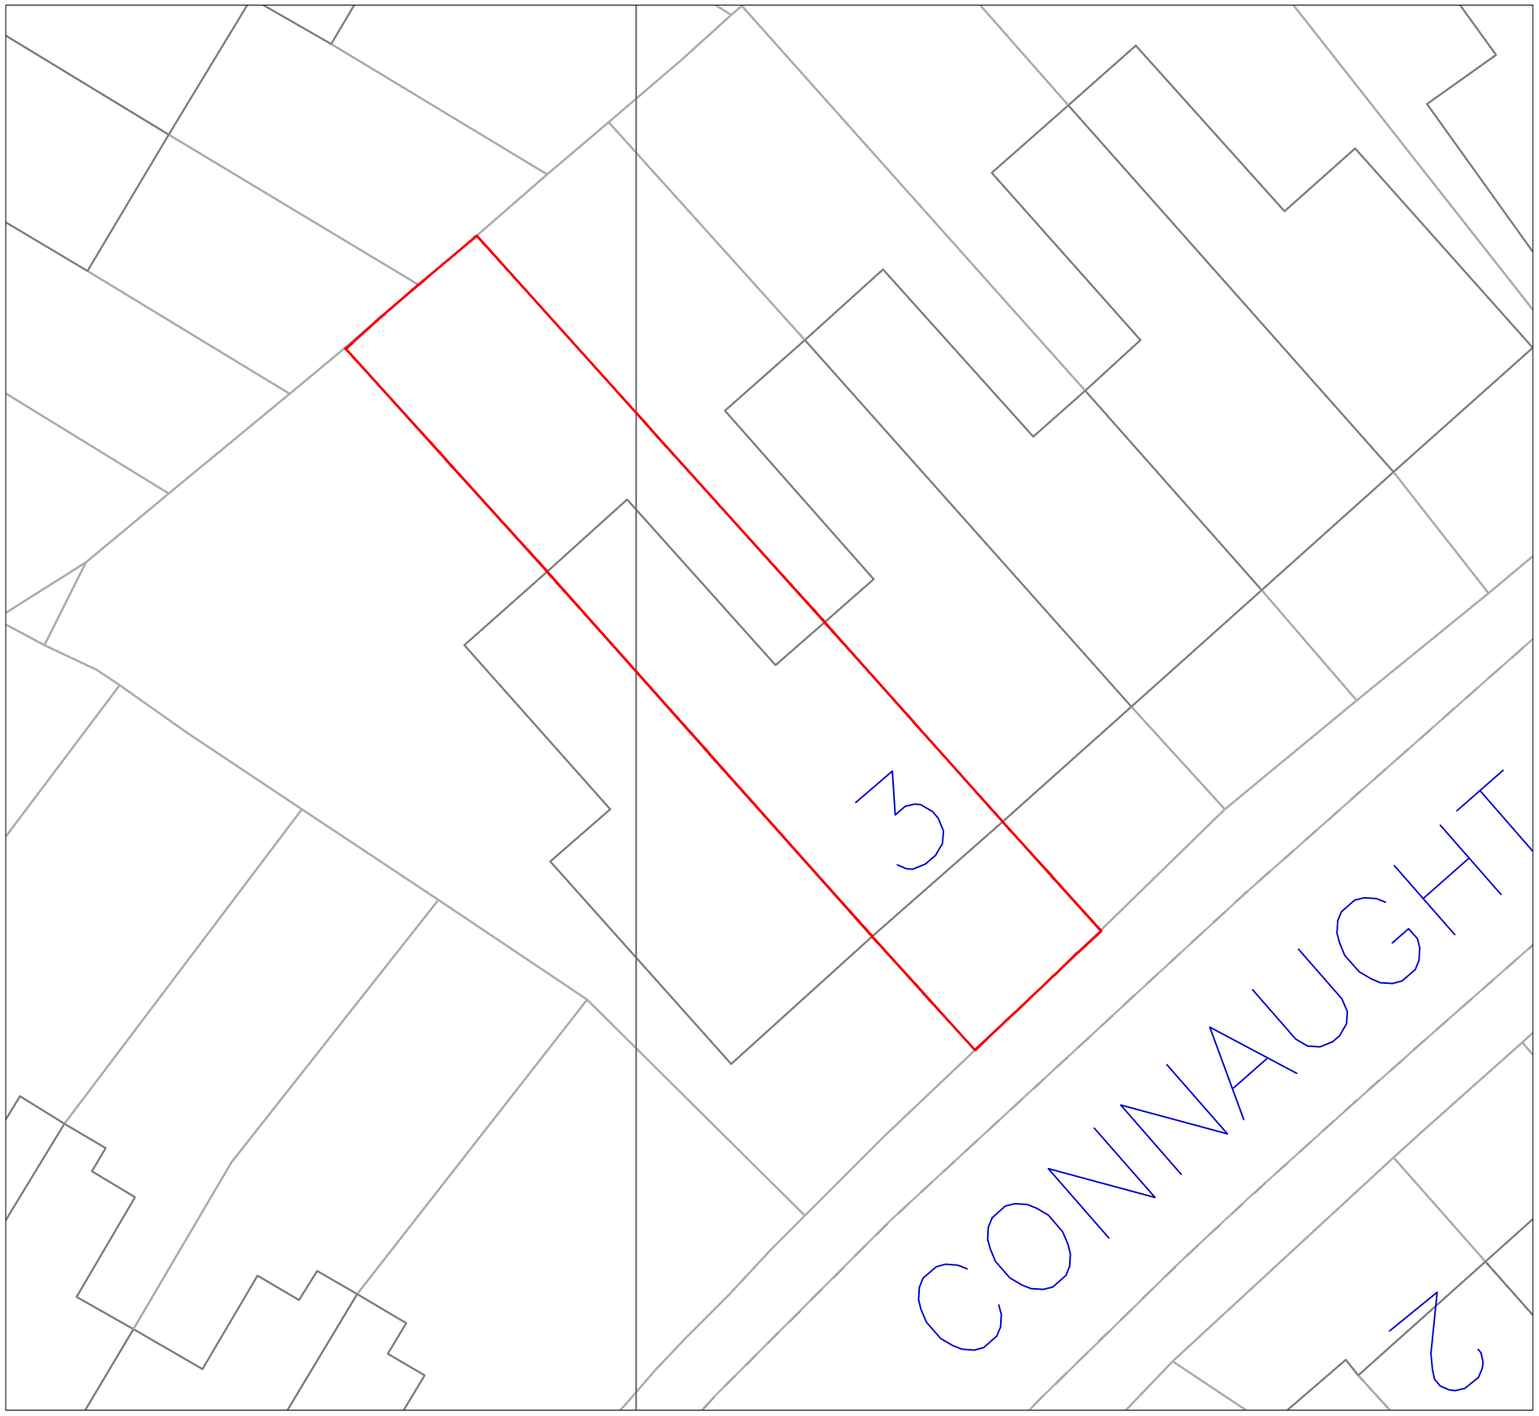

REV	DATE	NOTES

CLIENT
MANIQUE RATNER AND
MIKE McDOWALL

PROJECT
3 CONNAUGHT ROAD
N4 4NT

SCALE 1:200@A3
DRAWING NO. SPP - 00
REV.
DATE 06-05-16
DRAWN BW

DRAWINGS TO BE READ IN CONJUNCTION WITH RELEVANT DRAWING AND SPECS. FIGURED DIMENSIONS ONLY. DIMENSIONS SHOULD NOT BE RELIED UPON FOR THE PURPOSED OF ORDERING MATERIAL OR PLACING SUB-CONTRACTO ORDERS, OR THE PLACEMENT OF ORDERS WITH THIRD PARTIES. THIRD PARTY SUPPLIERS TO TAKE THEIR OWN SITE MEASUREMENTS. IN THE EVENT THAT A CONTRACTOR OTHER THAN BUILD TEAM HOLBORN LIMITED IS APPOINTED TO EXECUTE THE WORKS, DESIGN TEAM HOLBORN LIMITED ACCEPT NO LIABILITY WHATSOEVER FOR THE SPECIFICATIONS, CALCULATION OR OTHER STRUCTURAL OR NON-STRUCTURAL INFORMATION AS IT SO EXISTS PERTAINING TO THE PROPOSED WORKS CONTAIN HEREWITH.

DRAWING TITLE
LOCAL AREA AND
SITE PLAN

0 2 4 6 8 10
Meters @ 1:200@ A3

designteam
the kitchen extension company
Unit 1F
26-32 Voltaire Road
London SW4 6DH
Tel: 0207 242 5353
hello@designteamldn.com
www.designteamldn.com