PROPOSED

GROUND FLOOR PROPOSED

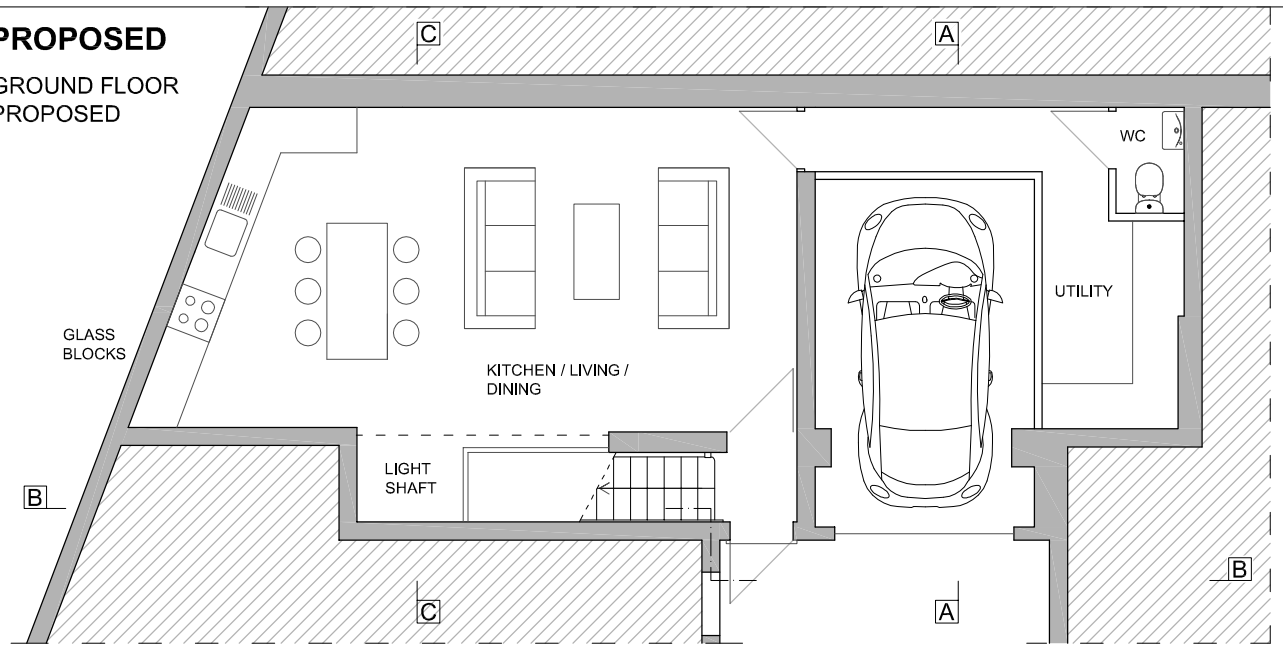

FIRST FLOOR PROPOSED

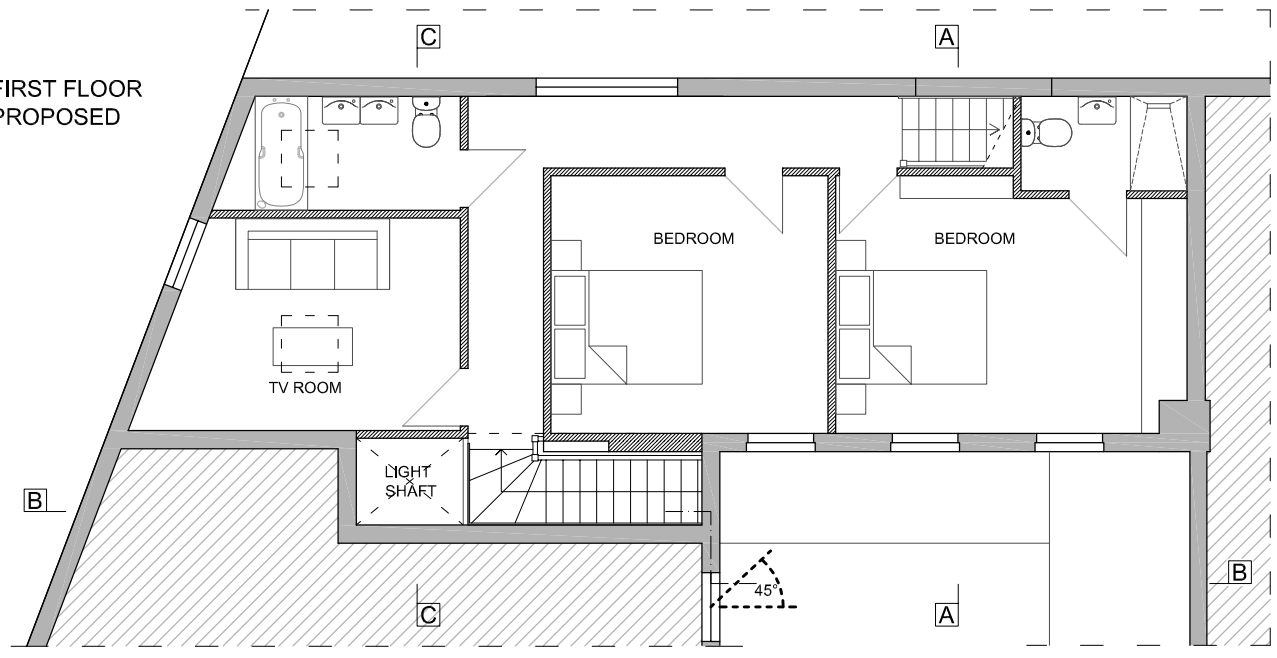

SECOND FLOOR PROPOSED

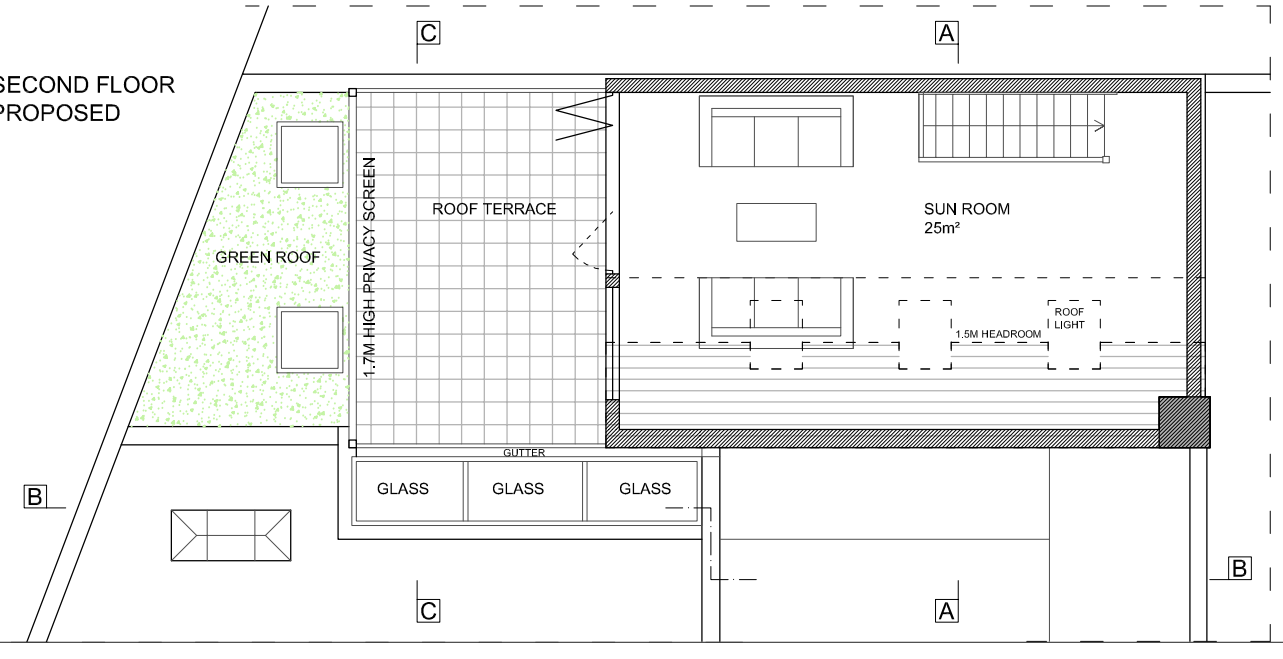

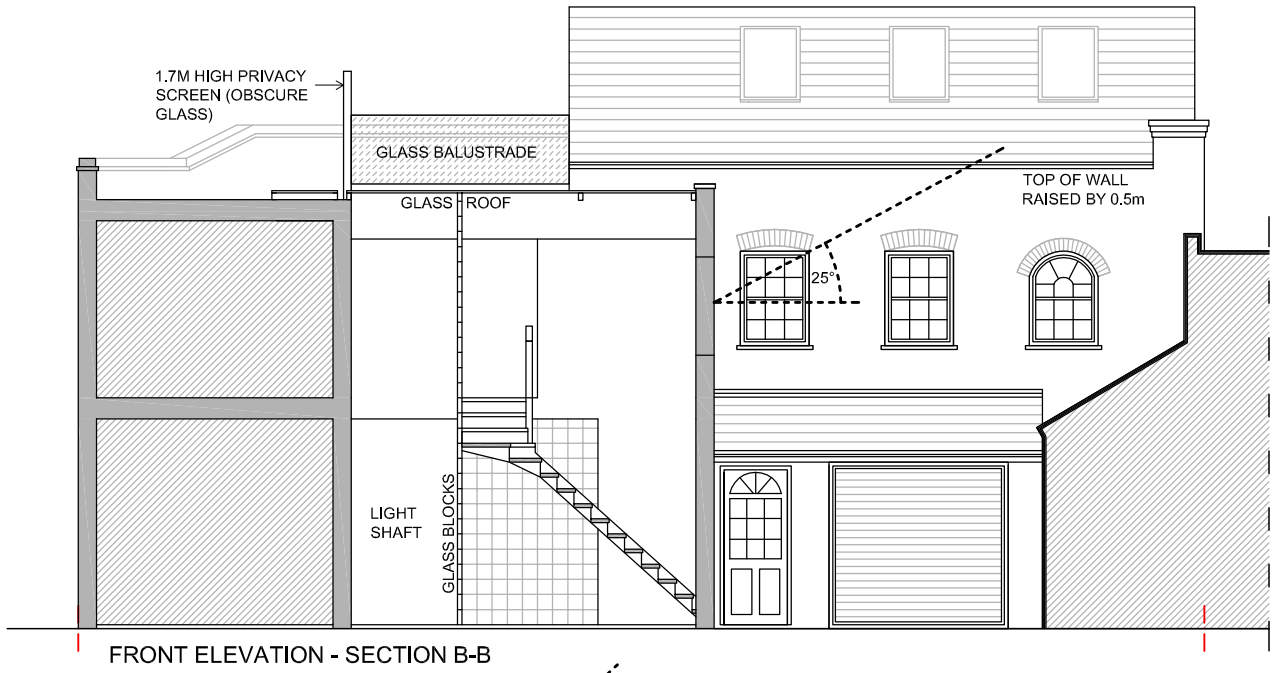

FRONT ELEVATION - SECTION B-B PROPOSED

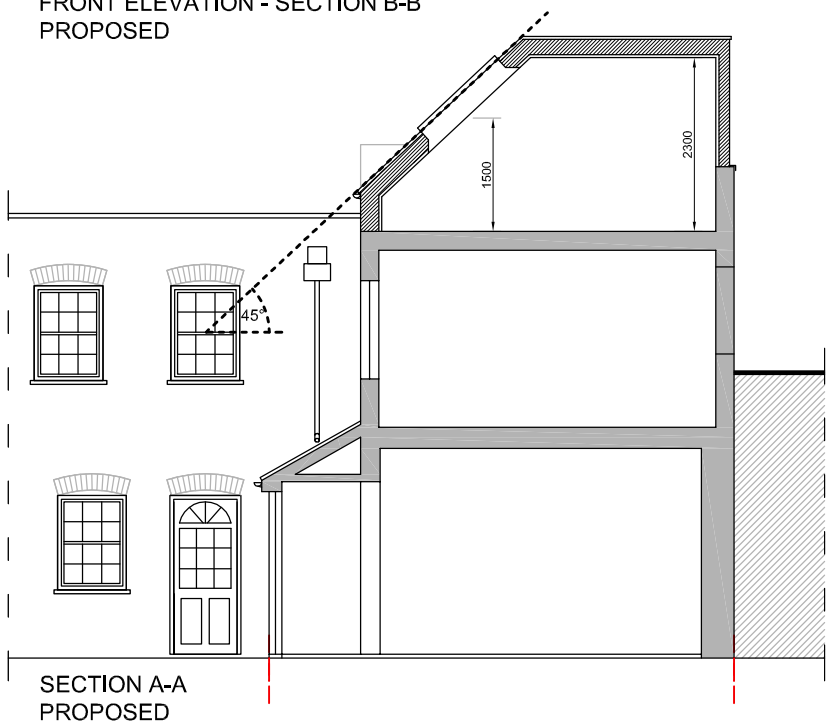

SECTION A-A PROPOSED

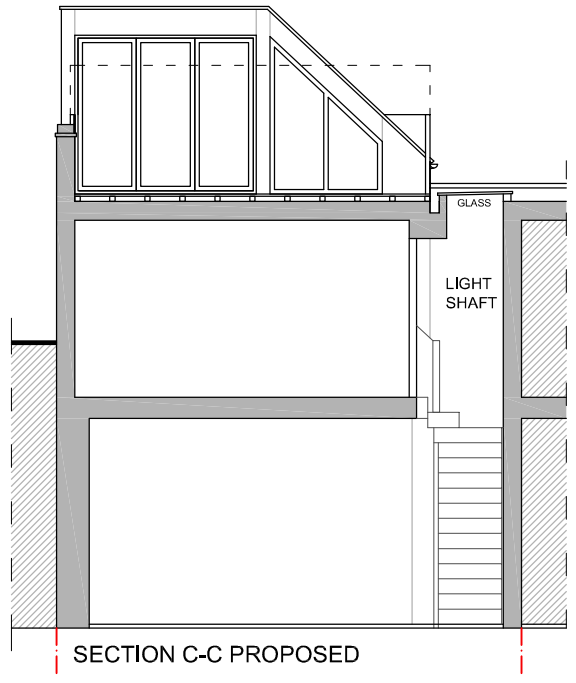

SECTION C-C PROPOSED

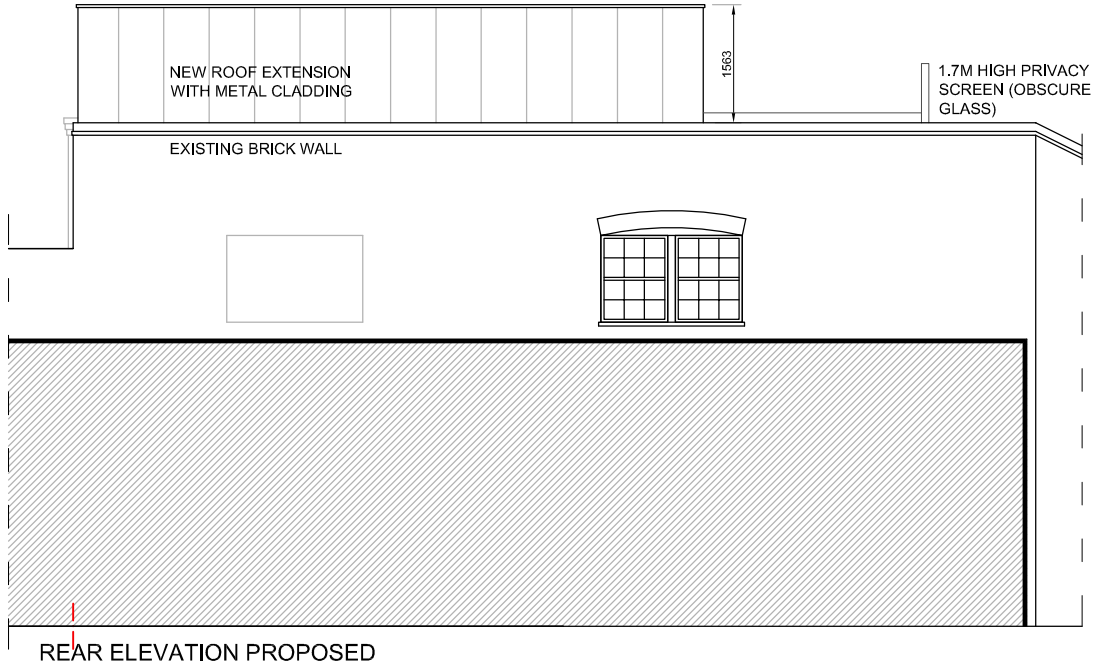

REAR ELEVATION PROPOSED

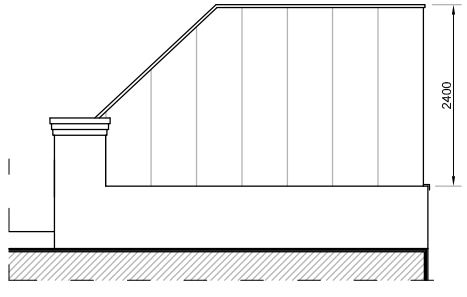

SIDE ELEVATION PROPOSED

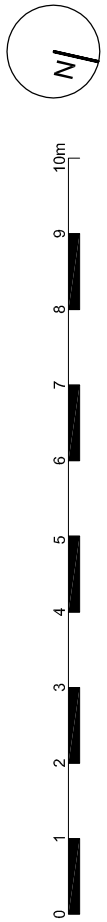

FLAT 3, 62B HIGH STREET, N8 7NX

PLANS PROPOSED

DRAWING NO. **087/20A**

SCALE: 1:100 @ A3

DATE: 01.04.2016

STUDIO LEY
ARCHITECTURE · PLANNING