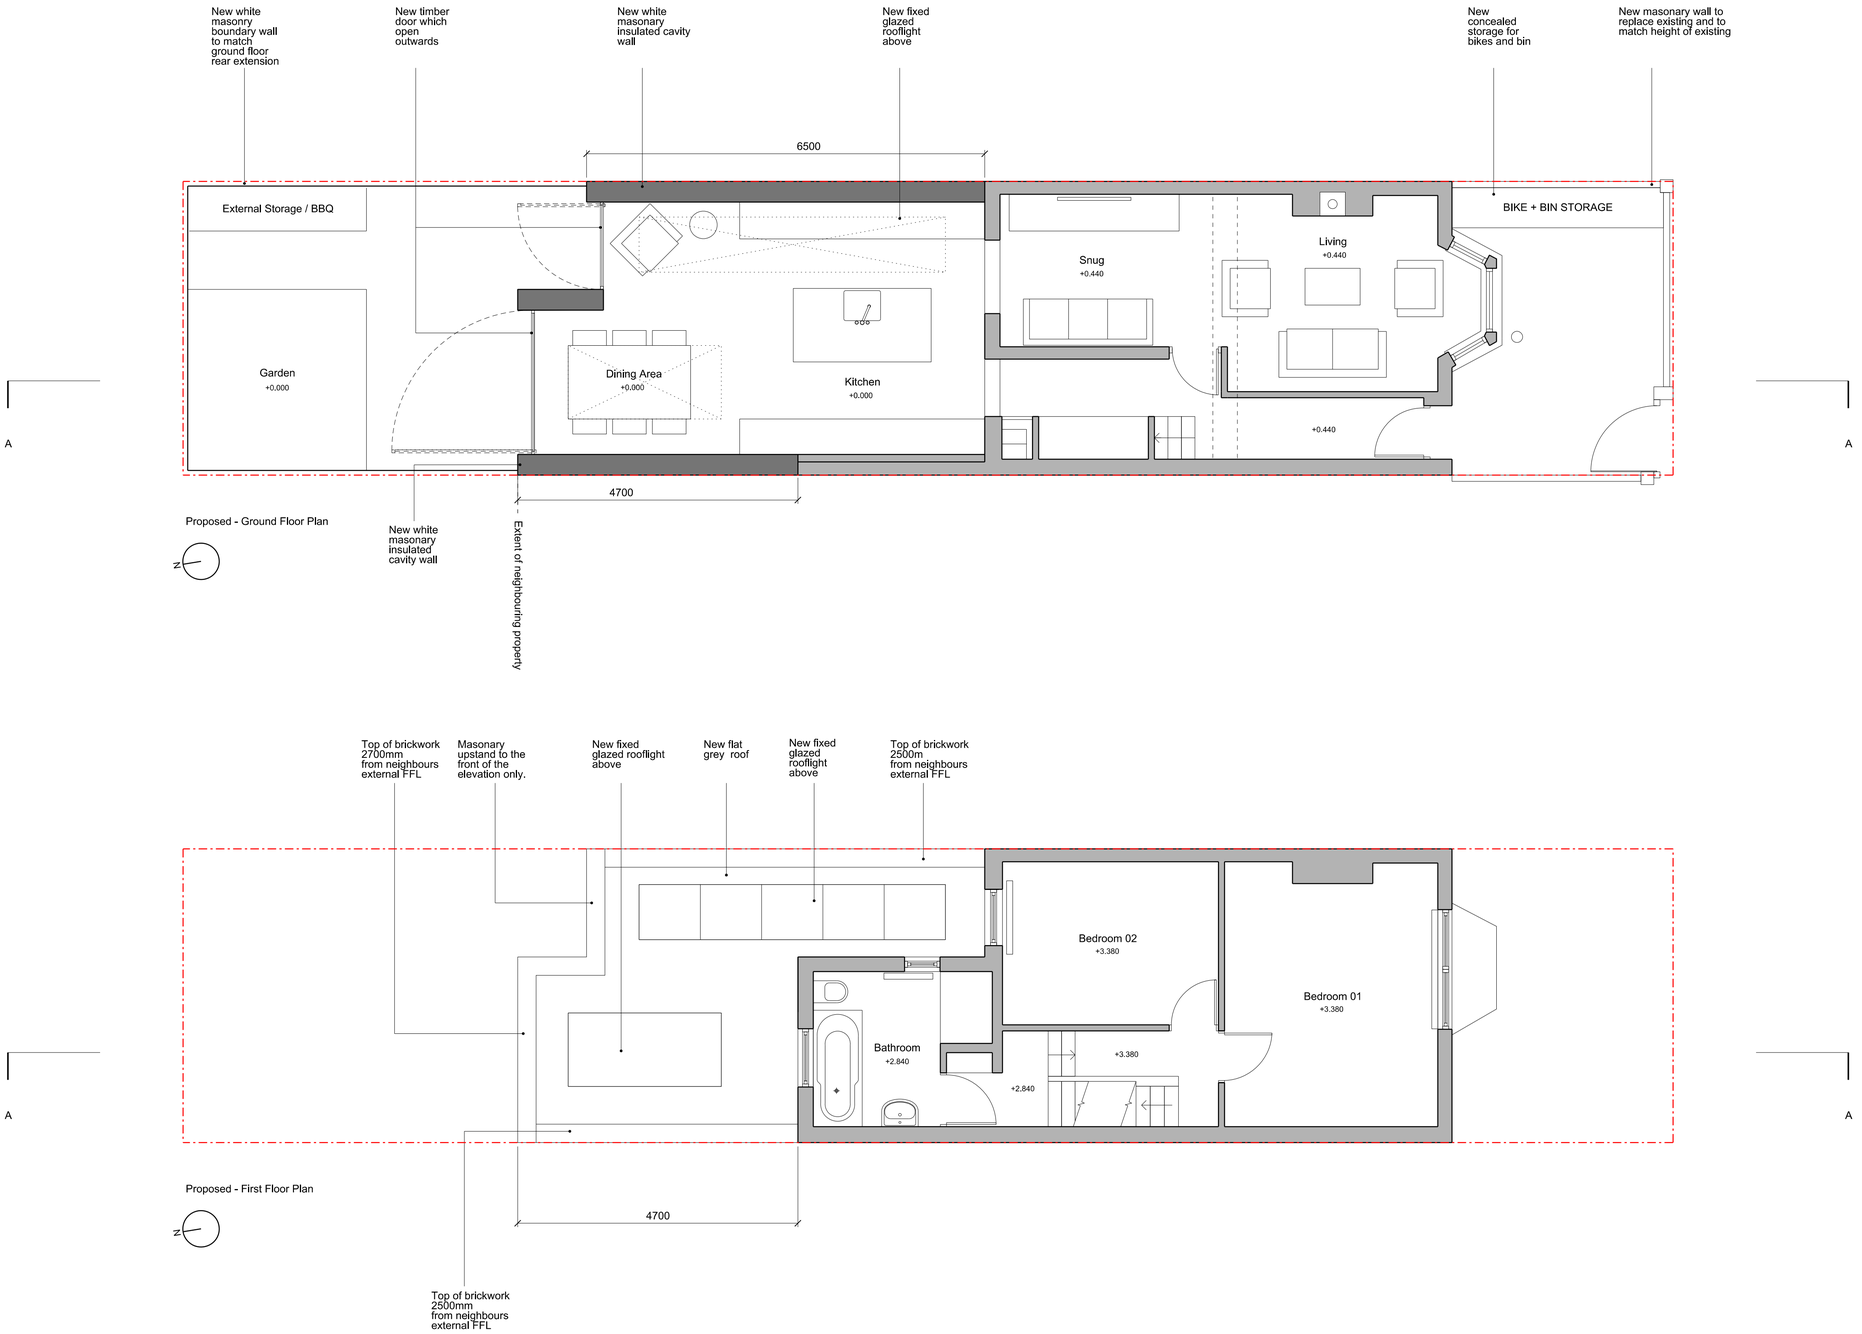


0 1 2 5m

© COPYRIGHT
The copyright in this drawing is vested in Joseph Magri and Alice Williams and no license or assignment of any kind has been, or is, granted to any third party whether by provision of copies or originals or otherwise unless agreed in writing.

DO NOT SCALE FROM THIS DRAWING
The contractor shall check and verify all dimensions on site and report discrepancies in writing to the Architect before proceeding work.

FOR ELECTRONIC DATA ISSUE
Electronic data / drawings are issued as "read only" and should not be interrogated for measurement. All dimensions and levels should read, only from those values stated in text, on the drawing.

AREA MEASUREMENT
The areas are approximate and can only be verified by a detailed dimensional survey of the completed building. Any decisions to be made on the basis of these predictions, whether as to project viability, pre-letting, lease agreements or the like, should include due allowance for the increases and decreases inherent in the design development and building processes. Figures relate to the likely areas of the building at the current state of the design and using the Gross External Area (GEA) / Gross Internal Area (GIA) / Nett Internal Area (NIA) method of measurement from the Code of Measuring Practice, 6th Edition (RICS Code of Practice). All areas are subject to Town Planning and Conservation Area Consent, and detailed Rights to Light analysis.

NOTES

Site Boundary

N

Proposed Walls

Existing Walls

REV.	DATE	AMENDMENT
A	09/05/2016	Planning Submission

KEYPLAN

CLIENT
MICHELLE AND MARK

MAGRI WILLIAMS ARCHITECTS
T: 07875558796 / 07717837226
E: joe@magriwilliamsarchitects.co.uk / alice@magriwilliamsarchitects.co.uk

PROJECT
81 ROSLYN ROAD, LONDON, N15 5JB

SCALE@A1	DATE	ORIGINATOR	CHECKED	AUTHORISED
1 :50	25.03 .2016	JM		

TITLE
PROPOSED GROUND AND FIRST FLOOR PLAN
-
-

STATUS
PLANNING

DRAWING NO.
001- 01_ 201

REV.
A

Plotted 14/05/2016
FilenameC:\Users\jjmagri\Desktop\Project 001\01_CAD\01_Drawings\01_Planning\001_01_201.dgn