GENERAL NOTES

© This drawing remains the copyright of Unwin Jones Partnership. DO NOT SCALE from this drawing. If in doubt ask. If you have received this drawing electronically in PDF format it may not be to the correct scale when printed, and is not to be used for measurement purposes.

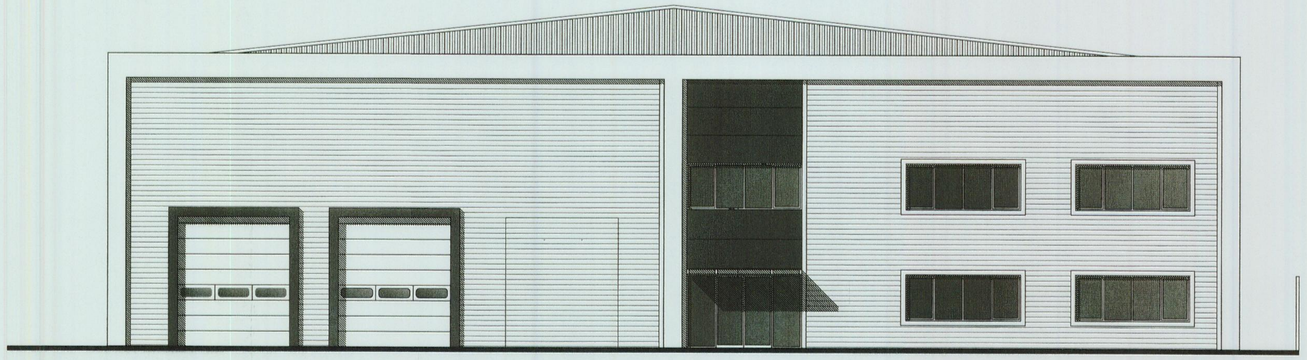

NORTH ELEVATION

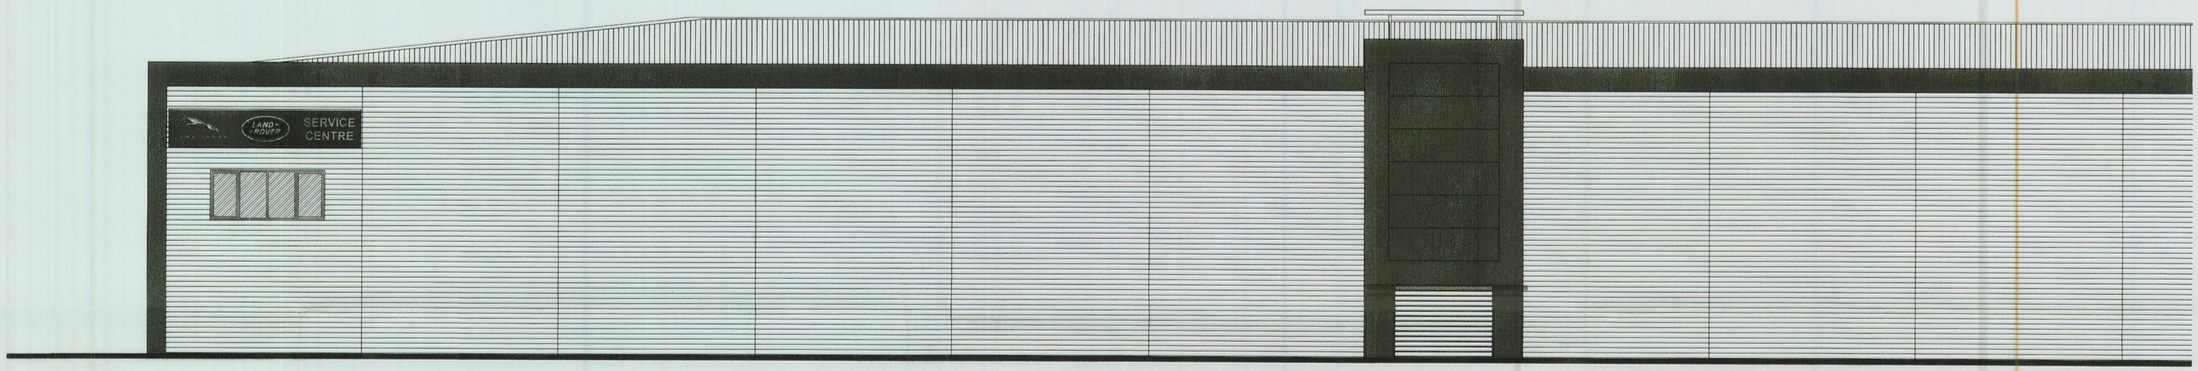

WEST ELEVATION

WEST ELEVATION

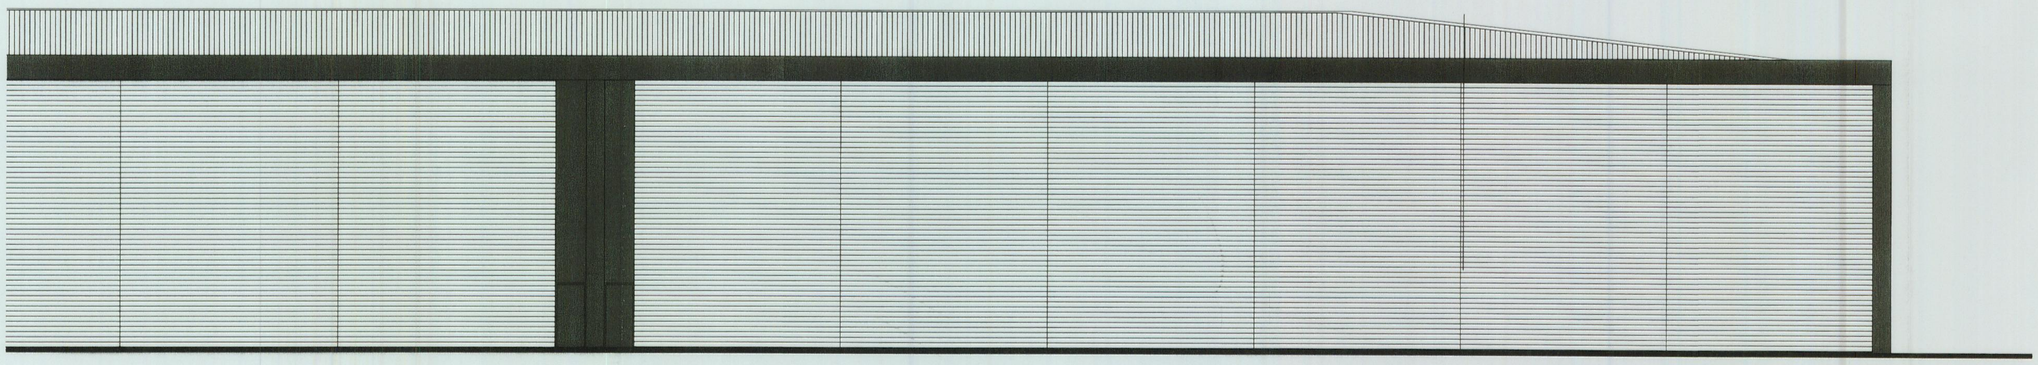

EAST ELEVATION

REVISIONS
A **

Name Date

Pendragon Tottenham
Proposed Service Centre

Elevations
As Existing

DRAWN: SCALE: 1:100

DATE: Feb2016 DRAWING No: 2804/12

UNWIN JONES PARTNERSHIP

Bridge Lane Studio, Caldewgate, Carlisle, Cumbria, CA2 5SS • 01228 528266 • architects@ujp.co.uk • www.ujp.co.uk