



North Elevation
1 : 100

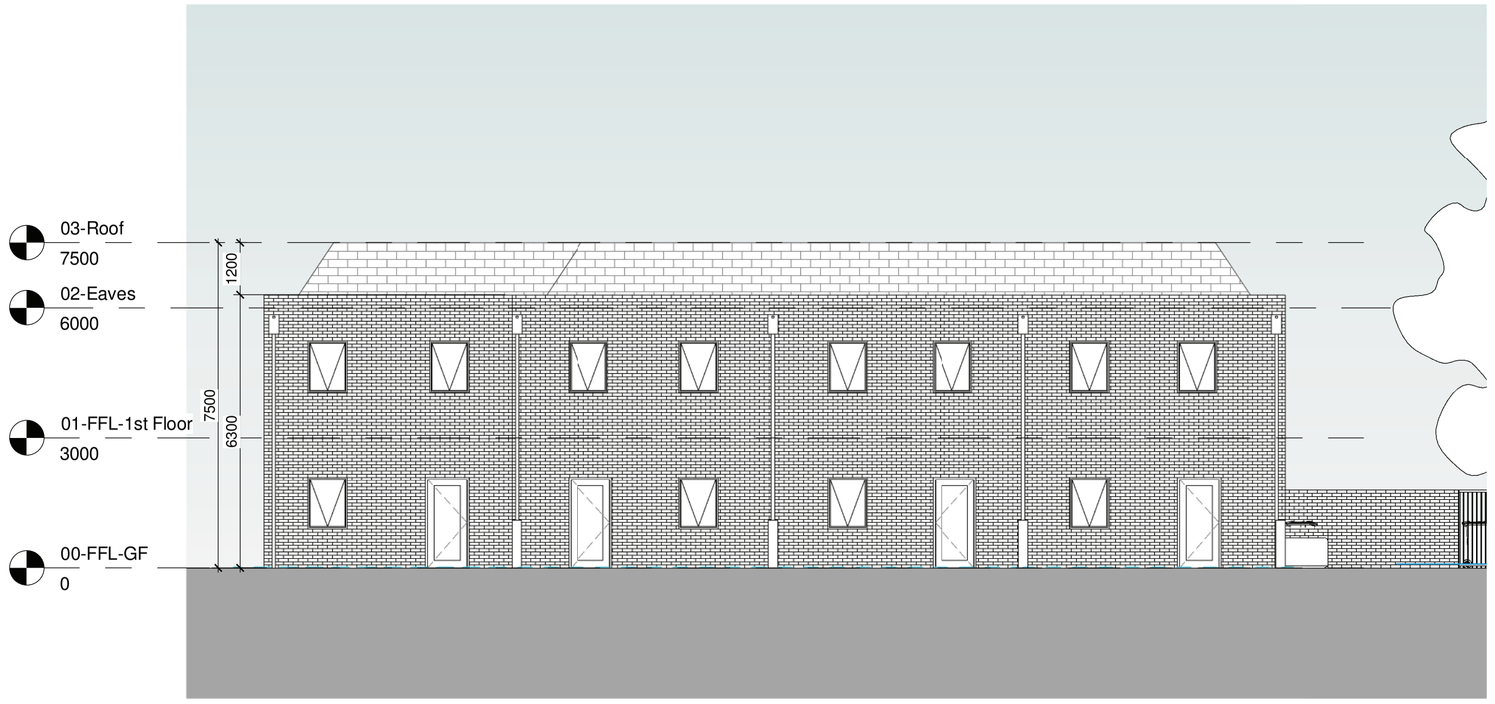

Elevation 3 - a
1 : 100

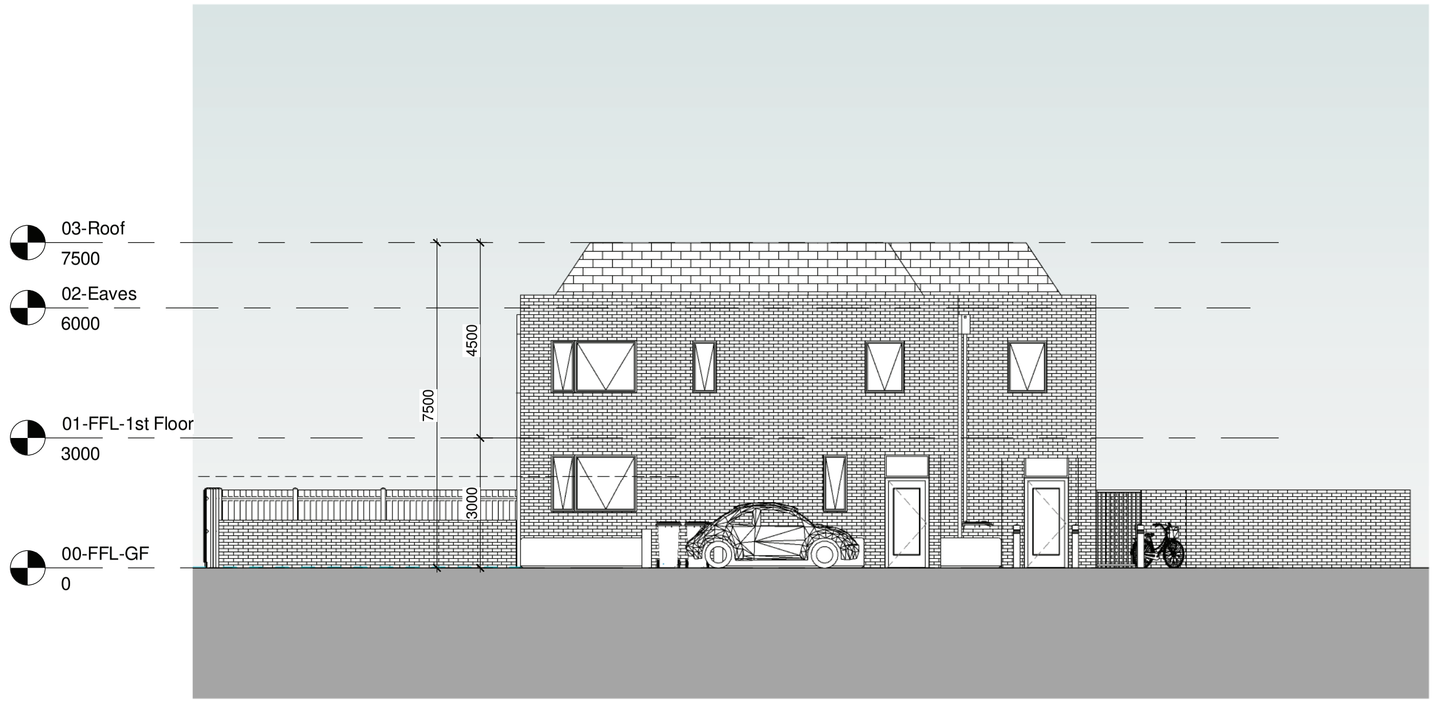

East Elevation
1 : 100

0 5 10 m

© ECD Architects Ltd. All rights reserved. Including the right of reproduction.

ECD COMPUTER FILE

NOTES

1. Do not scale from this drawing. All dimensions to be checked by the Contractor before construction proceeds and prior to the fabrication of any component.

REVISION	DRAWN BY	CHECKED BY	DATE	DESCRIPTION
A	AB	NN	22/08/14	FOR PLANNING

DRAWING ISSUE
PLANNING

CLIENT
LB OF HARINGEY

ECD Architects
ENERGY CONSCIOUS DESIGN
Studio 3 Blue Lion Place
London SE1 4PU
t: 020 7939 7500
f: 020 7939 7501
e: ecda@ecda.co.uk
w: www.ecda.co.uk

PROJECT TITLE
HARINGEY INFILL SITES
Site 2. Parking Area Adj Barnes Court, N22 8PJ

DRAWING TITLE
PROPOSED ELEVATIONS

SCALE	DRAWN
1 : 100 @ A1	ASC
DATE	CHECKED
01/04/14	NN
DWG REF	REVISION
5429-02-1250	A