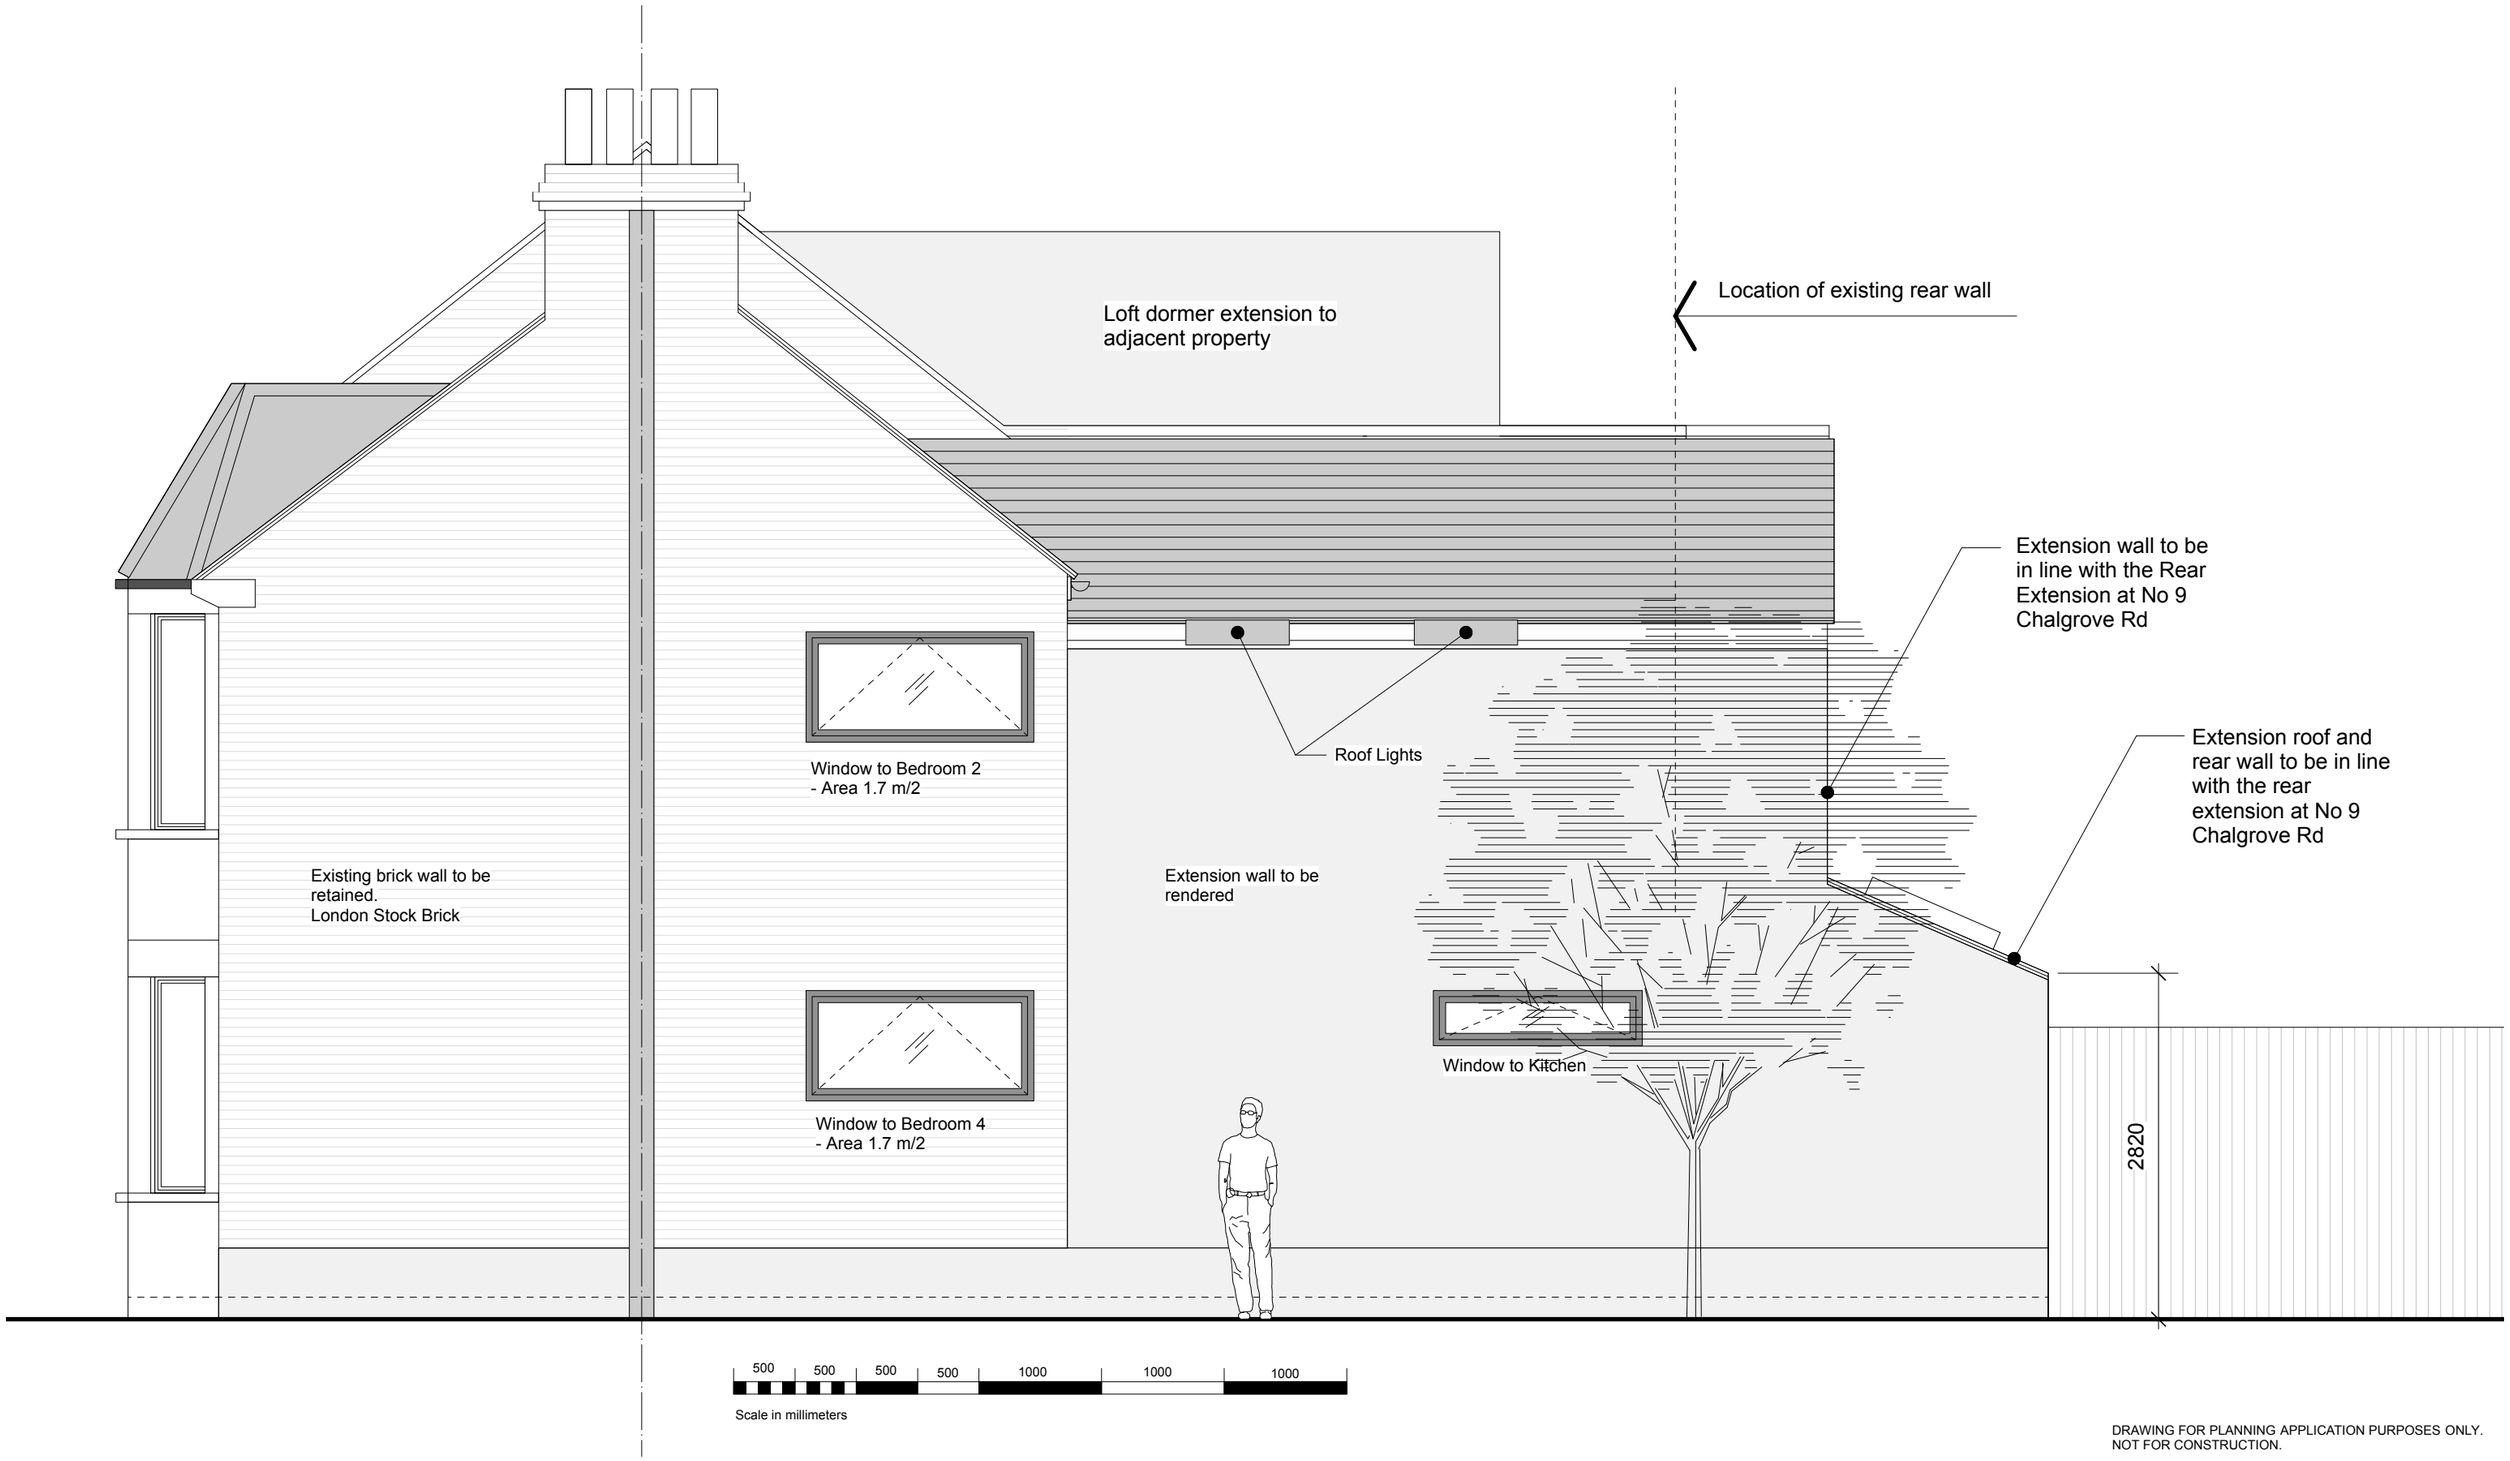

DRAWING FOR PLANNING APPLICATION PURPOSES ONLY.
NOT FOR CONSTRUCTION.

This is a '**Scheme Level Drawing'** and is intended to illustrate the general arrangement of the project proposals. As it stands this drawing does not include all of the detail necessary for a full plans building regulations application.

While this drawing can be used as a base drawing for construction purposes, your building contractor may require more information. It is therefore important to discuss, with your architect & builder together, where more detail would be appropriate.

Rev A - 09.05.16 - General Amendments
Rev B - 11.05.16 - General Amendments
Rev C - 01.06.16 - Dimensions Added

All dimensions are in millimetres
All dimensions to be checked on site
Report any errors or omissions
© Architecture & Urban Design Bureau

Your Architect Your Home Licensee:
Architect Your Home *Chelsea*
60 Farliegh Road
London N16 7TQ

Project name: 11 Chalgrove Road, N17 0NP

Drawing name: Side Elevation - Proposed

Date:	Job no:	Drawing no:
11.05.16	58-101	A114
Scale:	Revision:	Drawn by:
1:50@A3	C	RC

Project name: architectyourhome