LOCATION PLAN

1:1250

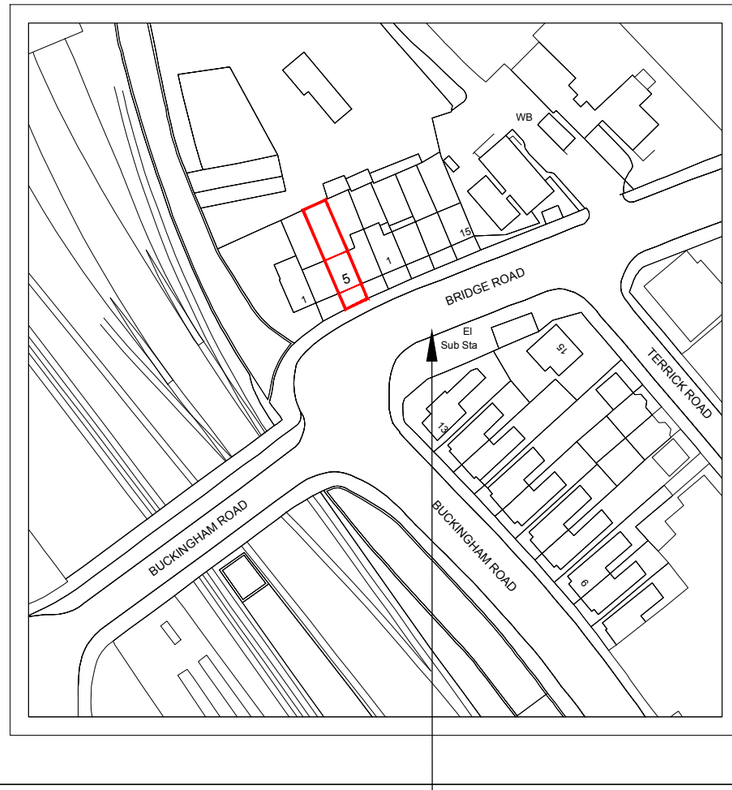

THE SITE

SITE PLAN

1:500

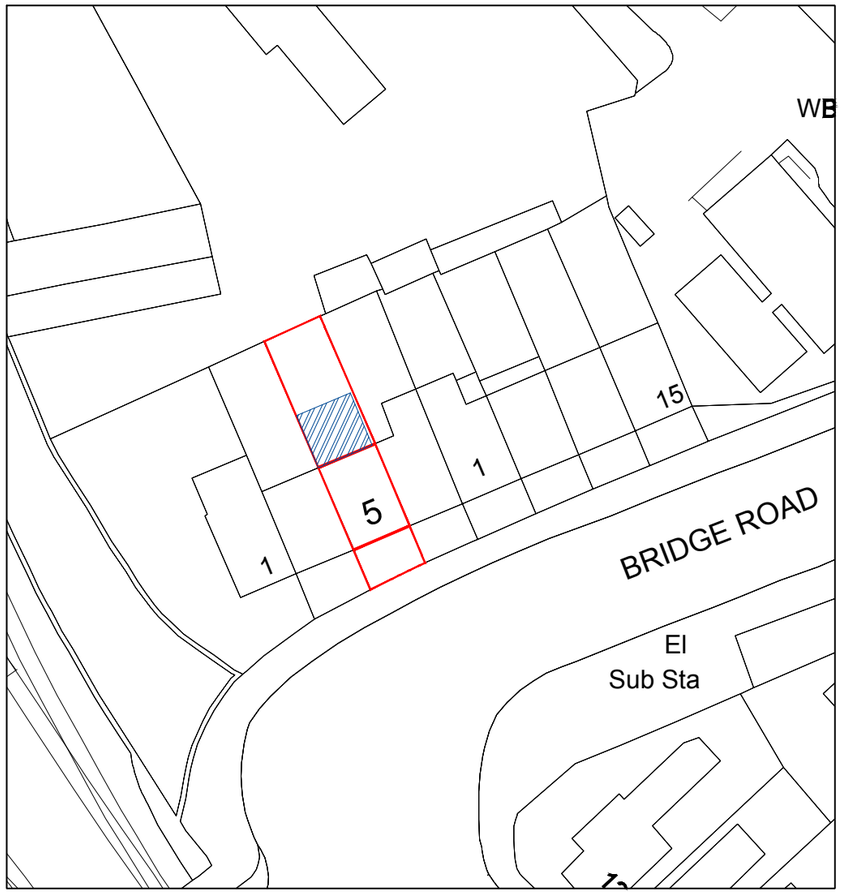

PROPOSED CONSERVATORY LOCATION

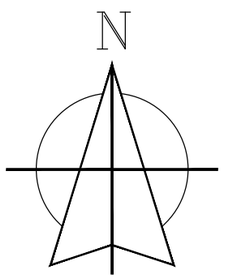

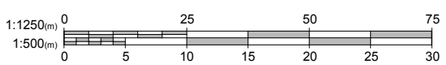

1. All dimensions in millimetres (mm) and levels in metres (m) unless noted otherwise.
2. This drawing to be read in conjunction with all other relevant drawings and specification.
3. All work to comply with the relevant British Standards, Codes of Practice and the Building Regulations.

Revisions:

Customer: Mrs Gabriella Maddocks
5 Bridge Road
London
N22 7SN

Drawing Title: Location and Site plans

Drawing No: 2016/PP/01	Revision:
Scale: As Shown	Date: 02 May 2016
Drawn: I.MURCIA	Size: A3
	Contract No: SO2016AU

Fit the best Everest

EVEREST
CONSERVATORIES
EVEREST HOUSE
SOPERS ROAD
CUFFLEY
EN6 4SG

© Crown copyright. All rights reserved.
License numbers 010031673 and 100042205