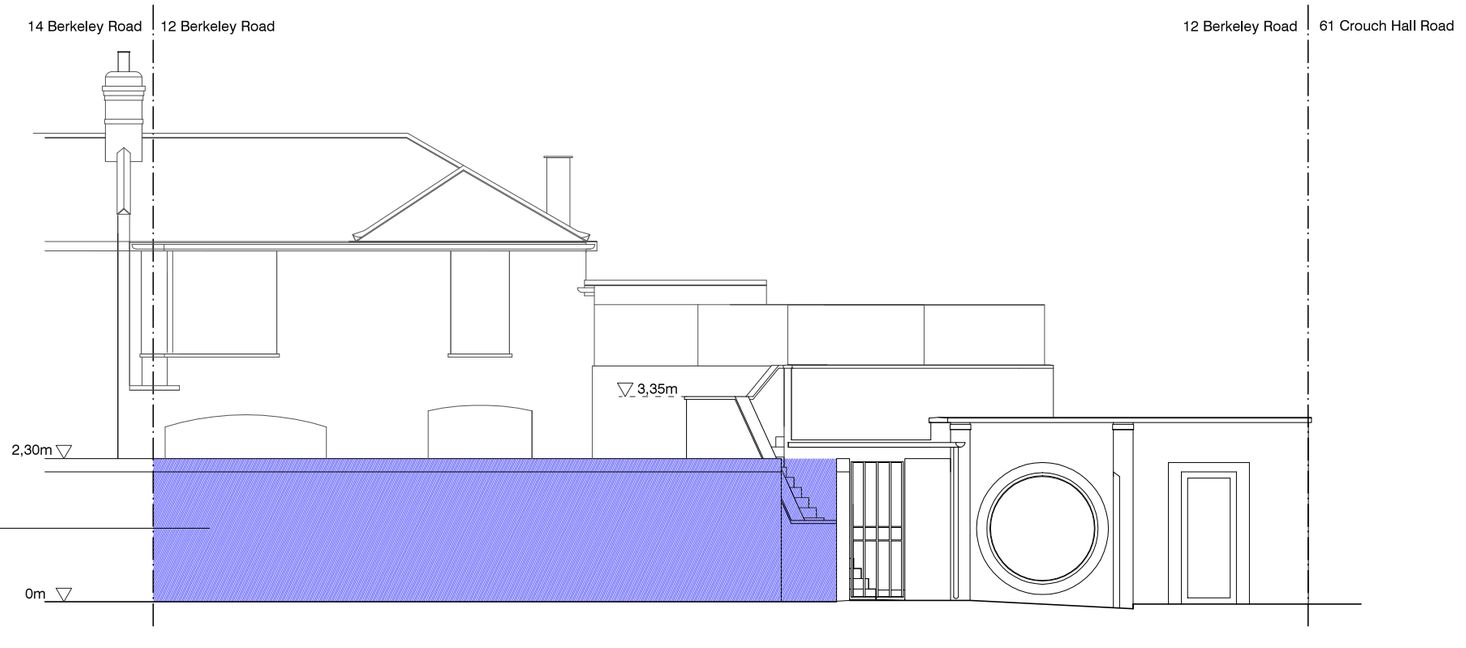

Existing elevation from Crouch Hall Road car park CC
E 1/100, A3

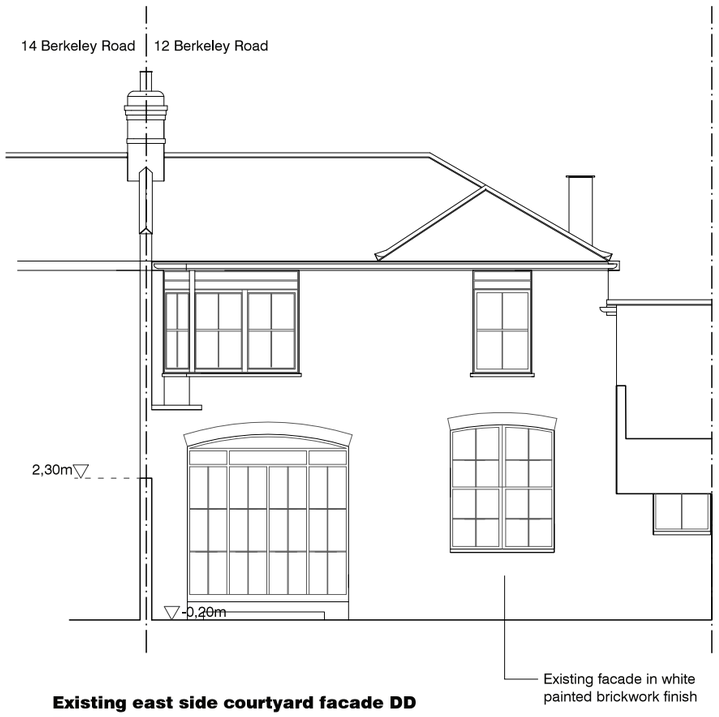

Existing east side courtyard facade DD
E 1/100, A3

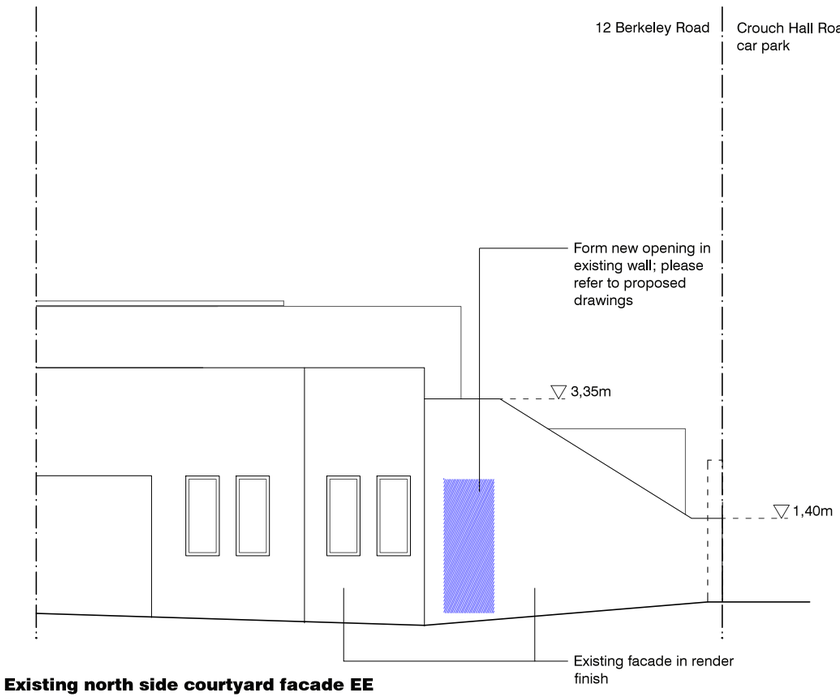

Existing north side courtyard facade EE
E 1/100, A3

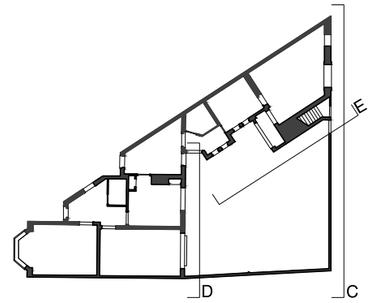

Key
Existing
Alterations

DRAWING FOR PLANNING
NOT FOR CONSTRUCTION

P-05
Existing elevations

0.5 1 2
E 1/100, A3
E 1/50, A1

12 Berkeley Road-London N8 8RY
Clients Mr. & Ms. Waite
Bajet Giramé Architects
30D Rowley Way
London NW8 0SQ

15/05/2016
BG004