REVISION No.	REVISION NOTES	DATE
-	-	-

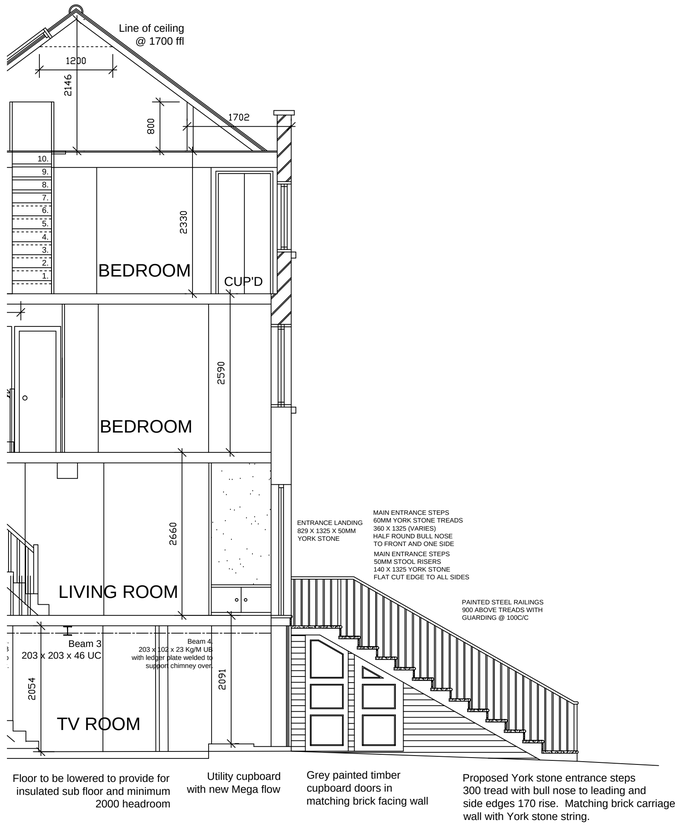

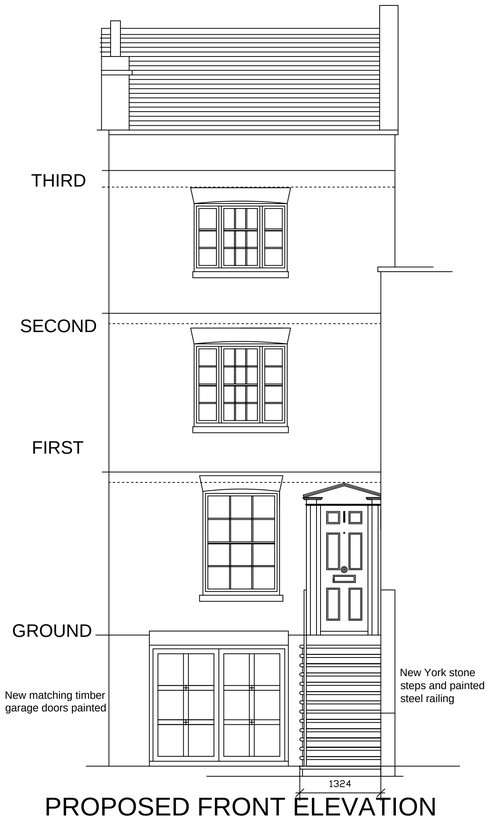

PROPOSED FRONT ELEVATION

MAIN ENTRANCE STEPS
11 X 60MM YORK STONE TREADS
360 X 1324
HALF ROUND BULL NOSE
TO FRONT AND ONE SIDE

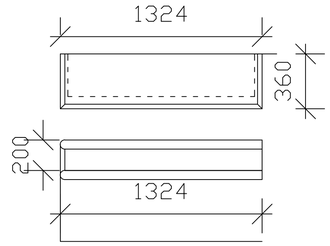

MAIN ENTRANCE STEPS
13 X 50MM STOOL RISERS
140 X 1294 YORK STONE
FLAT CUT EDGE TO ALL SIDES

STEP DETAILS

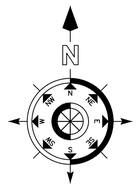

LOCATION PLAN

SCALE 1 : 1250

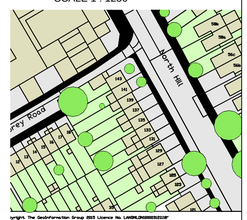

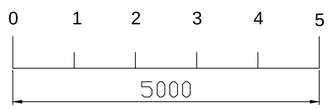

SCALE BAR @ 1:50

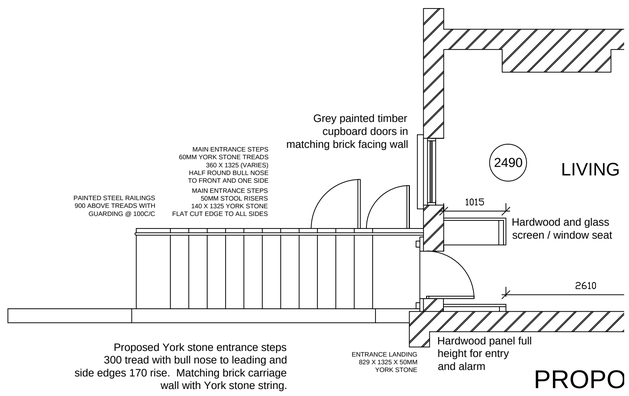

PROPO

ISSUE - PLANNING 11/05/16

LIMITED BCA

BRYAN CONNOR ASSOCIATES LIMITED

DESIGN & PLANNING CONSULTANTS

2 TREGARON AVENUE, LONDON. N8 9EY Tel: 020 8340 9294 Mob: 07958 738247

Email: bryan.connor@outlook.com

THIS DRAWING IS THE PROPERTY OF BRYAN CONNOR ASSOCIATES LTD AND MAY NOT BE REPRODUCED WITHOUT WRITTEN CONSENT

PROJECT: 139 NORTH HILL LONDON N6 4DP

CLIENT: MR & MRS M. DYKE

DESCRIPTION: PROPOSED FRONT STAIRS CUPBOARD DOORS

DRAWING No.	15-04-05	SCALE.	1:50 @ A1
REVISION.	-	DATE.	23/02/15

NO DIMENSIONS TO BE SCALED FROM THIS DRAWING.