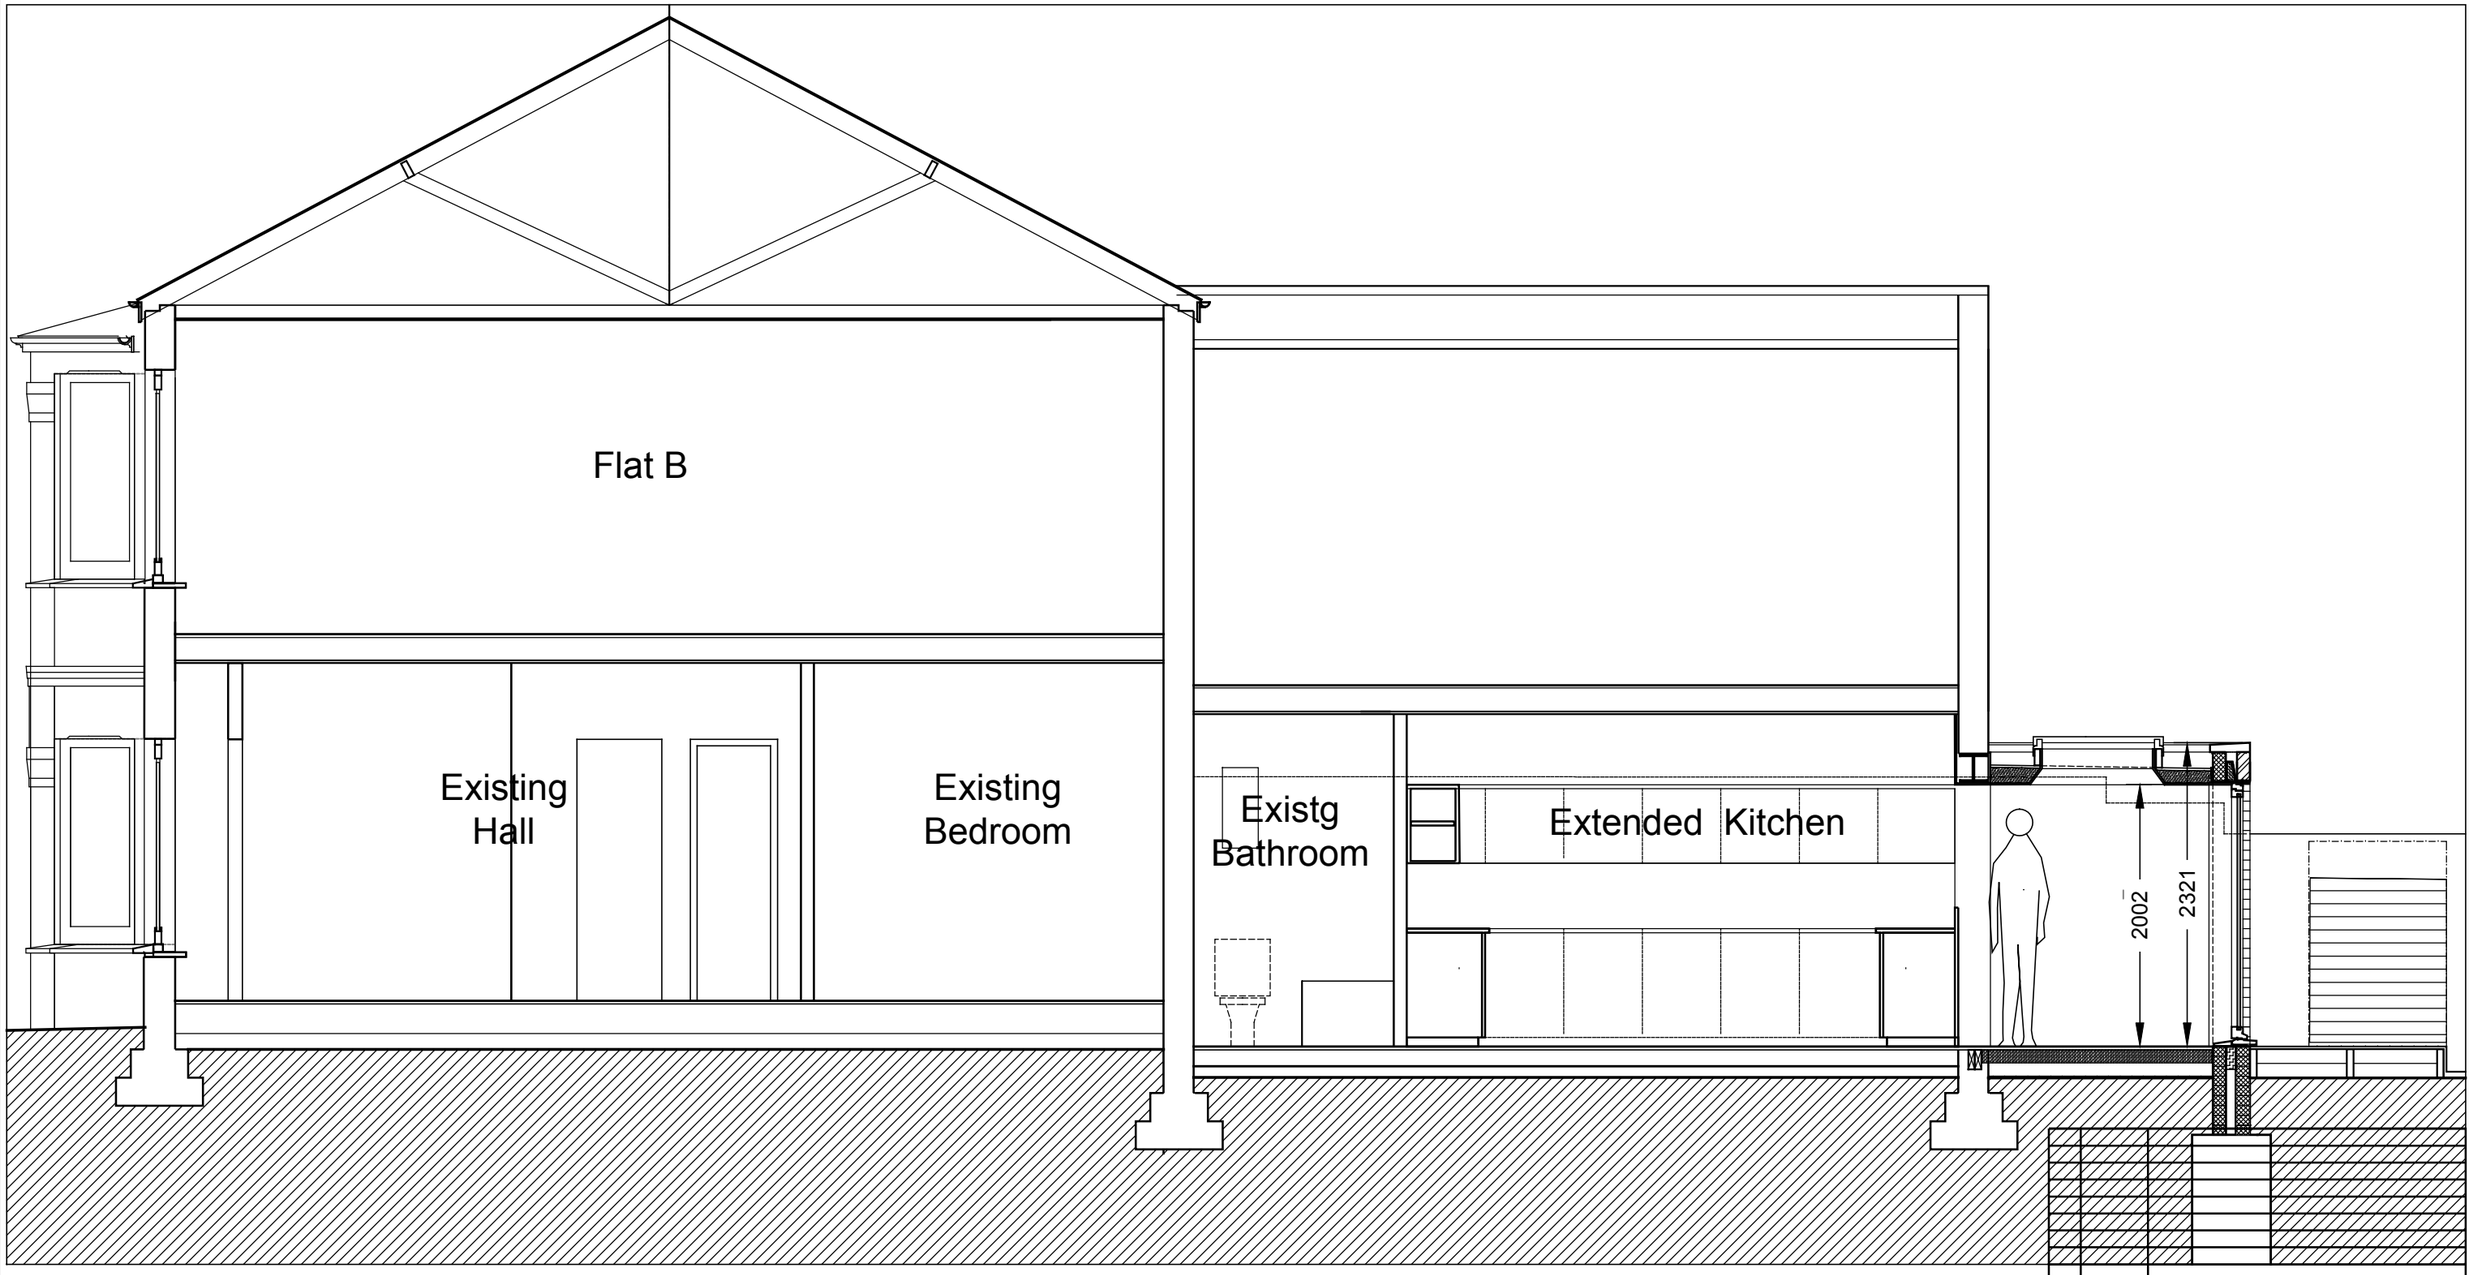


Rev	Date	Notes
A	03.06.16	Roof & parapet level lowered after pre app

REVISIONS

121 Effingham road, London N8

REAR EXTENSION

Proposed Sectnl Elevtn B-B

1:50@A3	April 2016
Drwg no. 78 / 11	Rev A

1m 3m

Scale

VESICA DESIGN

jamestmills@yahoo.co.uk 07908 687 289