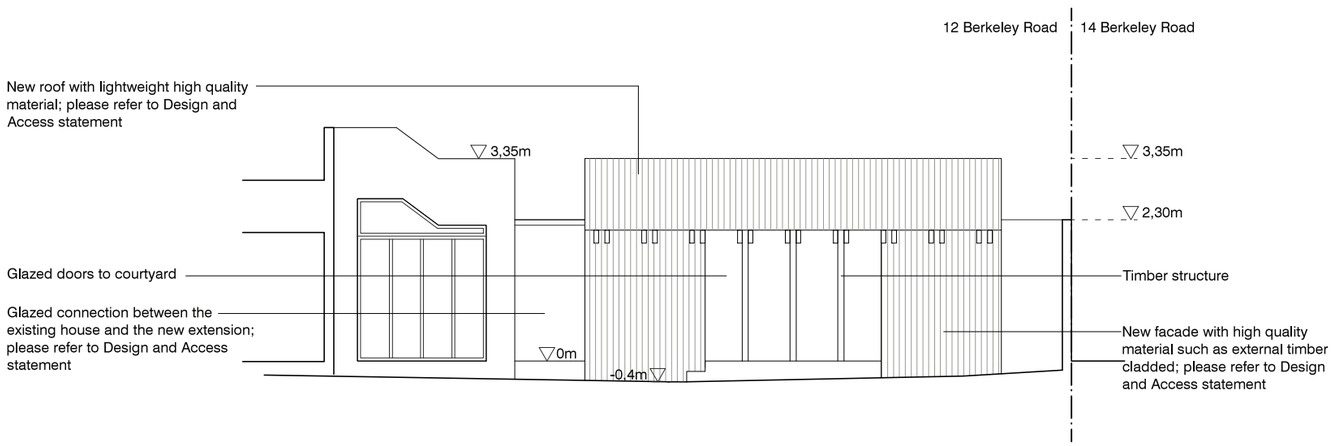

Proposed front elevation from courtyard DD'
E 1/100, A3

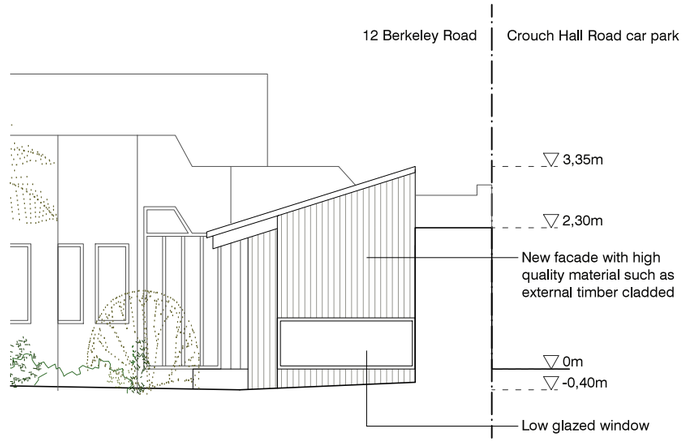

Proposed side elevation from courtyard EE'
E 1/100, A3

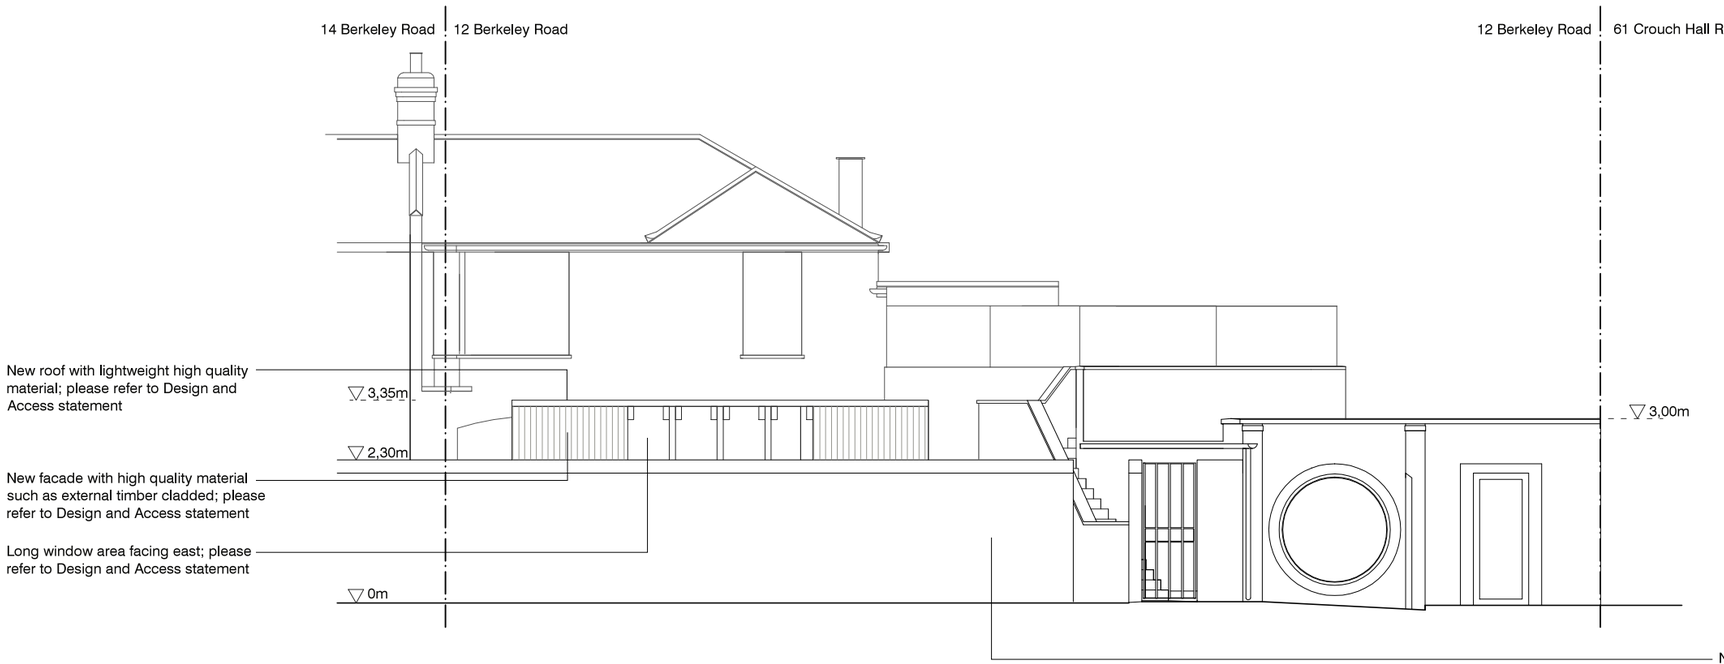

Proposed elevation from Crouch Hall Road car park FF'
E 1/100, A3

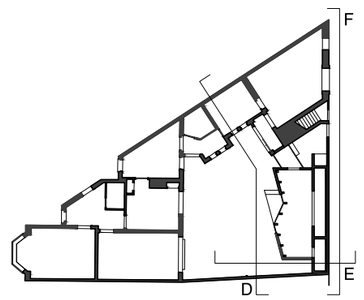

DRAWING FOR PLANNING
NOT FOR CONSTRUCTION

P-11

Proposed elevations

0,5 1 2
E 1/100, A3
E 1/50, A1

12 Berkeley Road-London N8 8RY
Clients Mr. & Ms. Waite
Bajet Giramé Architects
30D Rowley Way
London NW8 0SQ

15/05/2016
BG004