


rev	date	description	drn	aut
C	10/05/16	Corner window to Plot 40 amended.	DS	DS
B	02/05/14	Plot 39 & kitchen layouts to Plot 37 to 40 updated. Electrical riser cupboard added.	CC	CC
A	18/04/14	Internal flat layouts updated. Levels added.	MG	CC

drawing status: PLANNING

Ellegarden Wharf
38 Graham Street
London N1 8JX
T: 020 7336 7777
F: 020 7336 0770
URL: www.ptea.co.uk
E: forename.surname@ptea.co.uk
PTEa
POLLARD THOMAS EDWARDS architects

project	drawn	checked	scale	date
PROTHEROE HOUSE LONDON	JO	PD	1:100 @ A1	JULY 13
drawing title: GENERAL ARRANGEMENT SECOND FLOOR PLAN	job no: 12_520	dwg no: PL004	rev: C	

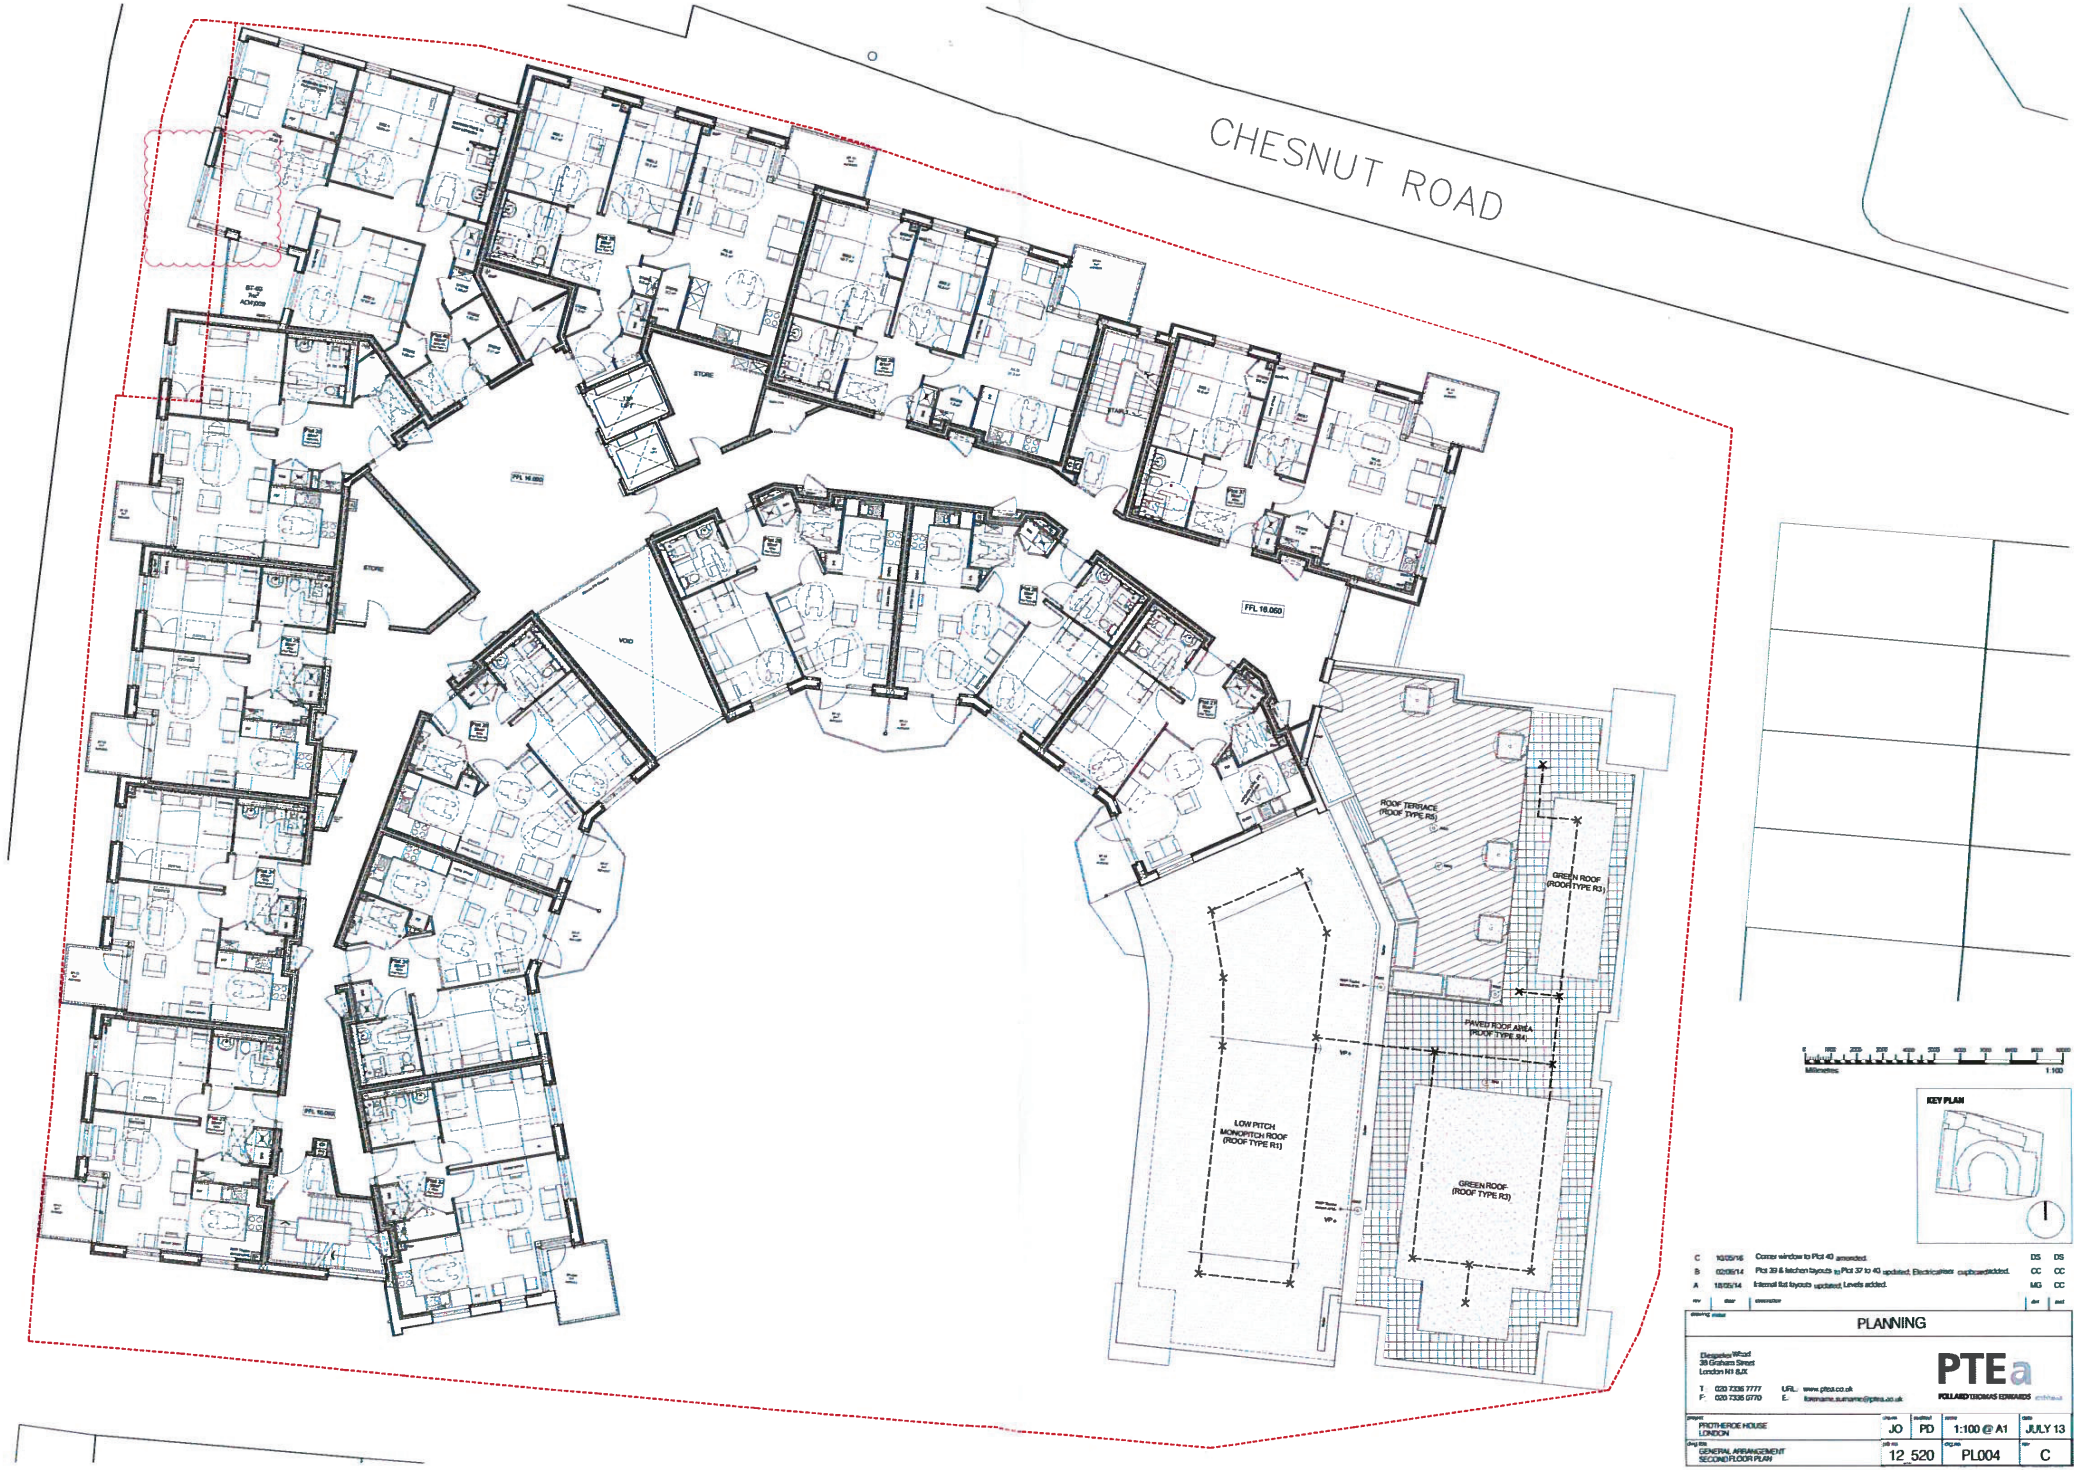

1 RYCROFT WAY ELEVATION 1/200@A3



2 CHESNUT ROAD ELEVATION 1/200@A3

GENERAL NOTES


1. This drawing is copyright of PTE architects
2. All dimensions are in millimetres unless noted otherwise
3. All levels are in metres above ordnance datum unless noted otherwise
4. This drawing must be read in conjunction with all other relevant drawings and specifications from the architect and other consultants
5. All setting out to be confirmed on site prior to construction

millimetres 1:100

MATERIALS SCHEDULE

1. Facing brickwork
2. Vertical zinc cladding / zinc fascia
3. Render finish [off white]
4. Aluminium cappings
5. Glass balustrading & fascia with PPC soffit
6. PPC Steel flat bar balustrading and handrail
7. Composite alu/timber windows and doors [with opaque spandrel panels to slot windows]
8. Aluminium curtain walling & doors
9. Perforated metal roller shutters
10. PPC louvred screen / doors
11. 1100mm high metal railings
12. Photovoltaic panels
13. Zinc coloured single ply membrane
14. Rubble Roof on single ply membrane
15. Sealed fair faced concrete columns
16. PPC Brise Soleil
17. Render Finish - Colour TBC
18. PPC Canopy
19. PPC Metal Spandrel Panel
20. Circular steel post to corner balconies, paint finish to match balcony

KEY PLAN

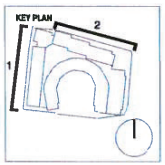

G	10/05/16	Corner window to entrance elevation amended.	DS	DS
F	13/04/16	Posts added to corner balconies as per description 20 and as clouded.	DS	DS
E	03/07/14	3rd floor common room lobby window shown to Rycroft Way elevation	CC	CC
D	02/05/14	Lowered bin store doors shown.	CC	CC
C	18/05/14	Levels added. Ground line updated. Issued to Client for approval	PF	CC
B	09/01/14	Chesnut Road - Ground floor stair / bin store elevation corrected to correspond with plan arrangement	BF	
A	04/10/13	Rycroft way - Alteration to Buggy Store & Substation external doors	BF	


drawing status: PLANNING

Bespoke Wharf
36 Graham Street
London N1 8JX

T: 020 7336 7777
F: 020 7336 (7770)
URL: www.ptea.co.uk
E: forename.surname@ptea.co.uk

PTEa
POLLARD THOMAS EDWARDS architects

project: PRO THERO HOUSE LONDON	drawn: JO	checked: PD	date: 1:100 @ A1 / JULY 13
drawing title: PROPOSED ELEVATIONS Rycroft Way & Chesnut Road Elevations	job no: 12_520	dwg no: PL006	rev: G

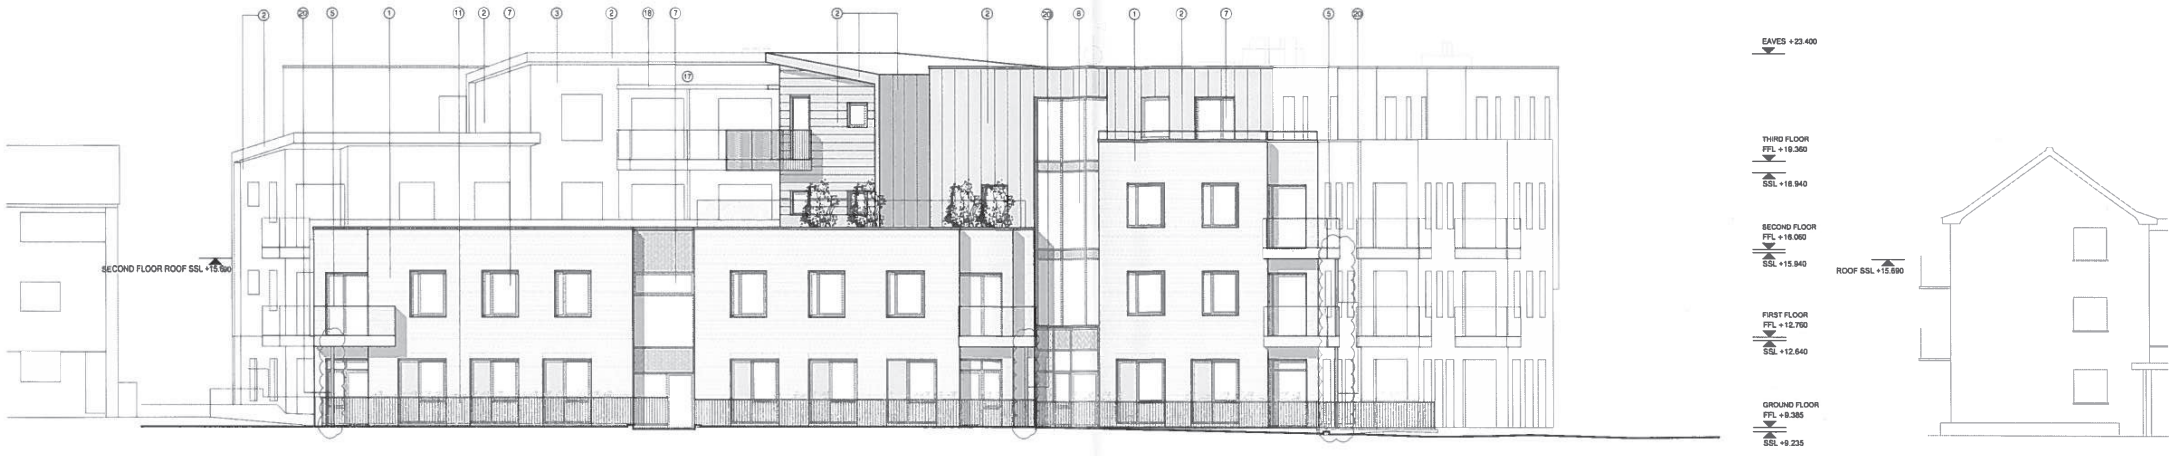

1 EAST ELEVATION 1/100@A1



2 SOUTH (COURTYARD) ELEVATION 1/100@A1

GENERAL NOTES


1. This drawing is copyright of PTE architects
2. All dimensions are in millimetres unless noted otherwise
3. All levels are in metres above ordinance datum unless noted otherwise
4. This drawing must be read in conjunction with all other relevant drawings and specifications from the architect and other consultants
5. All setting out to be confirmed on site prior to construction

0 1000 2000 3000 4000 5000 6000 7000 8000 9000 10000
Millimetres 1:100

MATERIALS SCHEDULE

1. Facing brickwork
2. Vertical zinc cladding / zinc fascia
3. Render finish [off white]
4. Aluminium cappings
5. Glass balustrading & fascia with PPC soffit
6. PPC Steel flat bar balustrading and handrail
7. Composite alu/timber windows and doors [with opaque spandrel panels to slot windows]
8. Aluminium curtain walling & doors
9. Perforated metal roller shutters
10. PPC louvred screen / doors
11. 1100mm high metal railings
12. Photovoltaic panels
13. Zinc coloured single ply membrane
14. Rubble Roof on single ply membrane
15. Sealed fair faced concrete columns
16. PPC Brise Soleil
17. Render Finish - Colour TBC
18. PPC Canopy
19. PPC Metal Spandrel Panel
20. Circular steel post to corner balconies, paint finish to match balcony

KEY PLAN

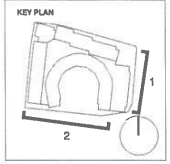

rev	date	description	drn	aud
C	13/04/16	Posts added to corner balconies as per description 20 and as clouded.	DS	CC
B	02/06/14	Existing ground line updated.	PF	CC
A	19/05/14	Levels added; Ground line updated; Issued to Client for approval	PF	CC

drawing status: PLANNING

Diespeker Wharf
38 Graham Street
London N1 8JX

T 020 7336 7777
F 020 7336 0770
URL www.ptea.co.uk
E forename.surname@ptea.co.uk

PTEa
POLLARD THOMAS EDWARDS architects

project	drawn	audited	scale	date
PROTHEROE HOUSE LONDON	JO	PD	1:100 @ A1	JULY 13

dwg title	job no	org no.	rev
PROPOSED ELEVATIONS East Elevation & South (Courtyard) Elevations	12_520	PL007	C