
NOTE:
Do not scale from the drawing. Any discrepancies to be reported to the architect. All dimensions will be taken on site prior to ordering and construction. Copyright remains with the architect. This drawing is to be read in conjunction with the specification and all other relevant drawings.

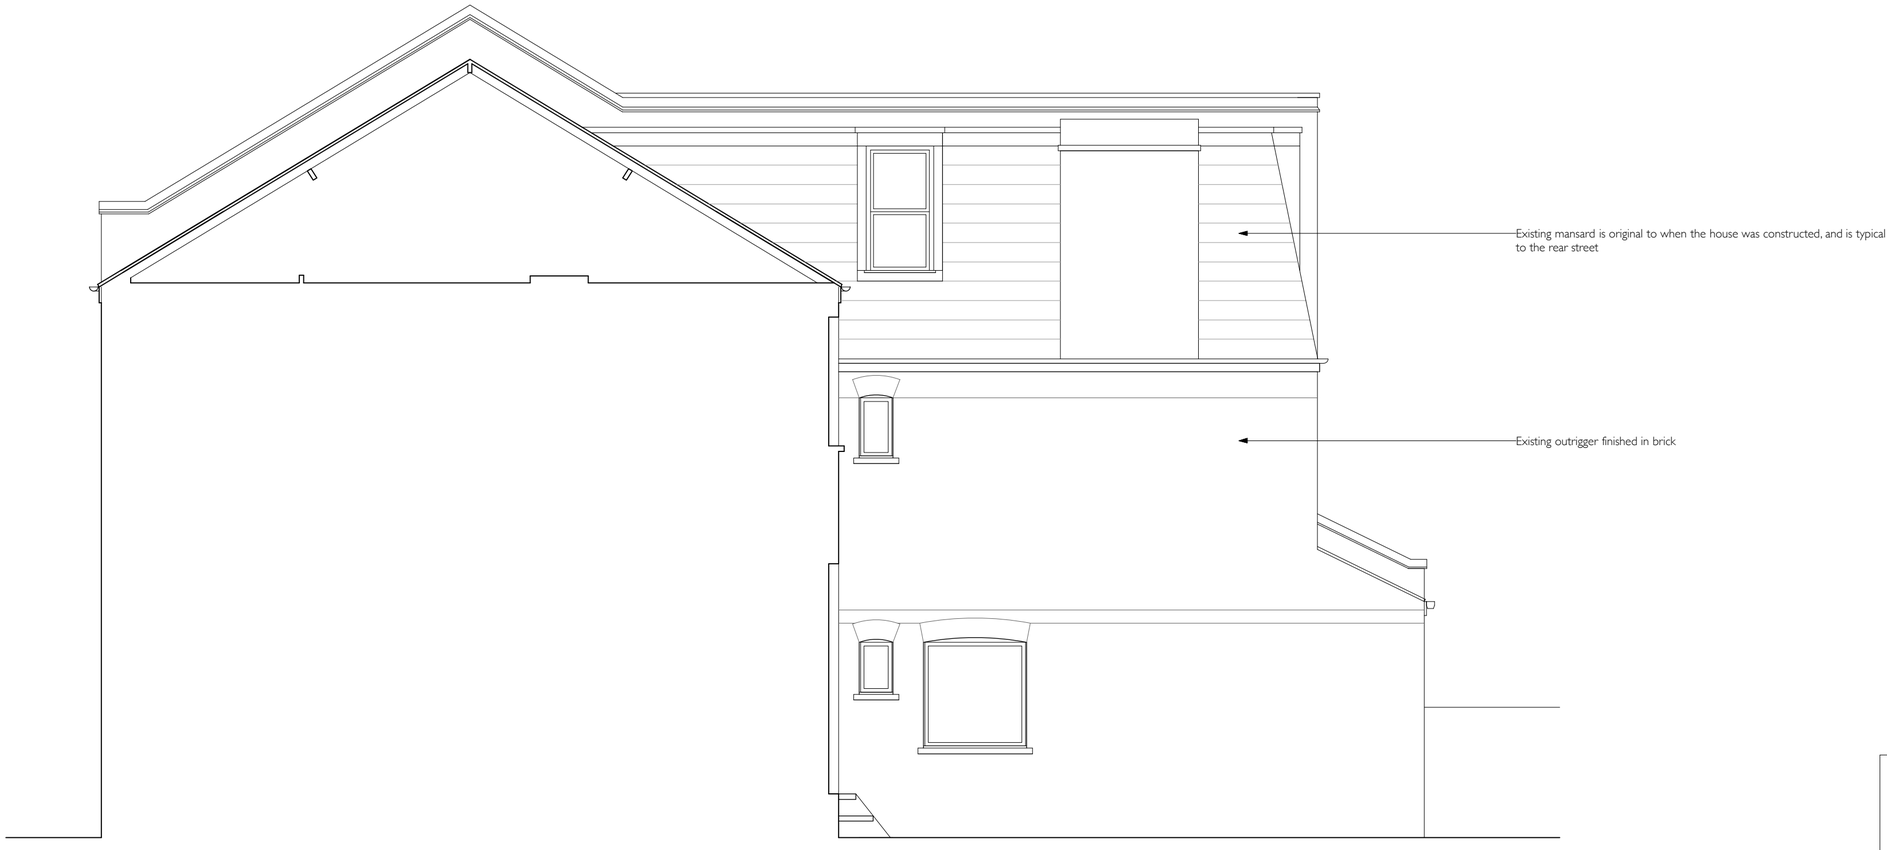

A EXISTING - Side return elevation
Scale 1-50



Scale Bar, 1-50 in Meters

REV:	DATE:	COMMENT:	BY:
/	17.05.16	Issued for planning permission	E McG

CLIENT:
MICHAEL & REBECCA THOMAS

PROJECT:
27 STANMORE ROAD, LONDON, N15 3PR

DRAWING TITLE:
EXISTING SIDE RETURN ELEVATION

DRAWING NUMBER:	REVISION:
SR16-EX-E-01	/

SCALE:	DATE OF FIRST ISSUE:	DRAWN BY:
1-50 @ A2	17.05.2016	E McG

EMGa
ARCHITECTURE & INTERIOR DESIGN

t. +44(0) 7974 393 481
e. eamon@emgalimited.com
w. www.emgalimited.com