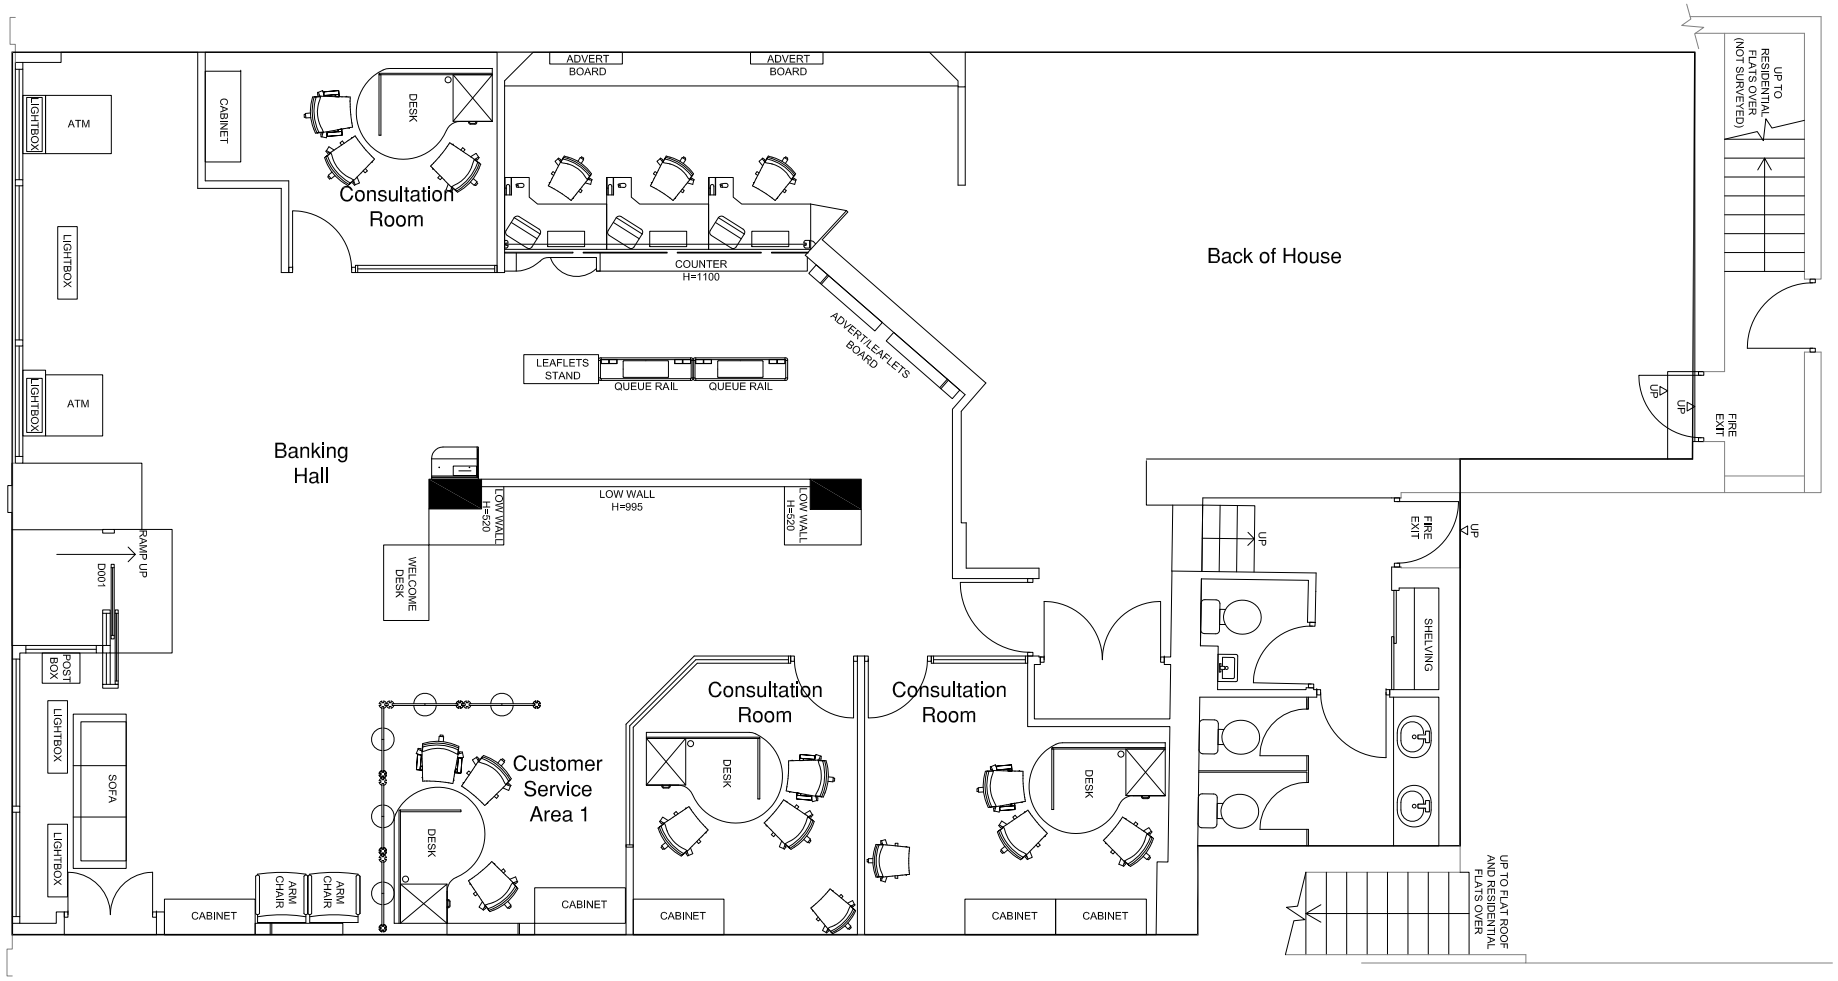


GROUND FLOOR

0 1 m 2 m 5 m 10 m

Scale bar 1:50 @ A1

north

Notes.

This Drawing is the copyright and property of Santander UK PLC. It must not be copied or published without written consent.

Do not scale from this drawing.

Rev	Description	Date	By
-	-	-	-

Existing

Santander

Project
Santander - Muswell Hill BW
105/110 Muswell Hill, Broadway,
London, N10 3RS

Title
Existing
Ground Floor Plan

Scale
1:50 @A1 / 1:100 @A3

Drn		App
SR		
Date		Date
16/05/16		

Consultants' drawing number

brand

Client drawing number
Muswell Hill-0287-GF-EX

rev.
-