
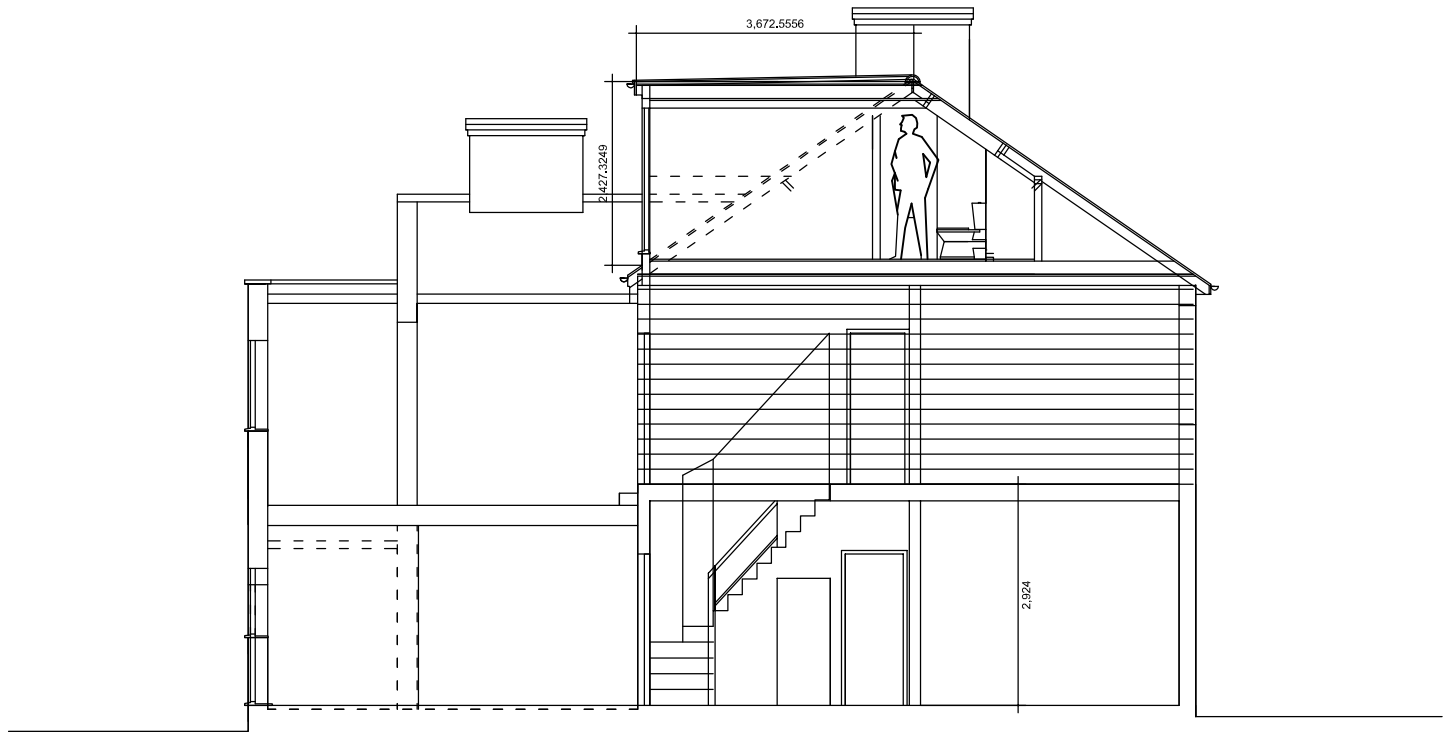



section A-A

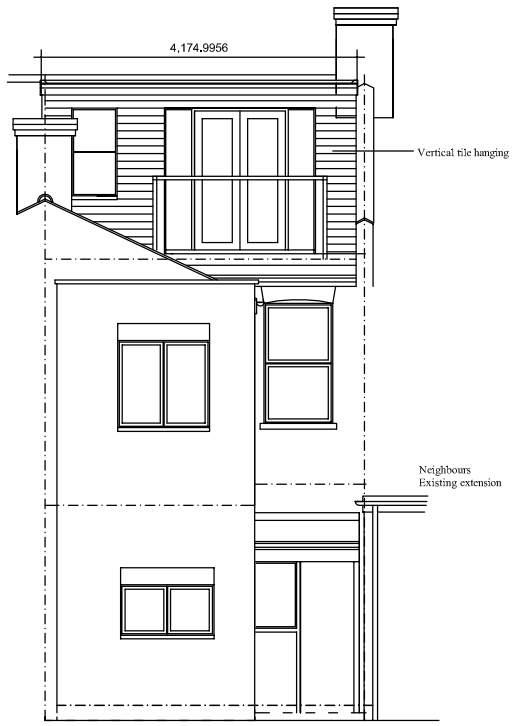


rear elevation

Dormer =
38.9m3


Total Volume =
38.9m3

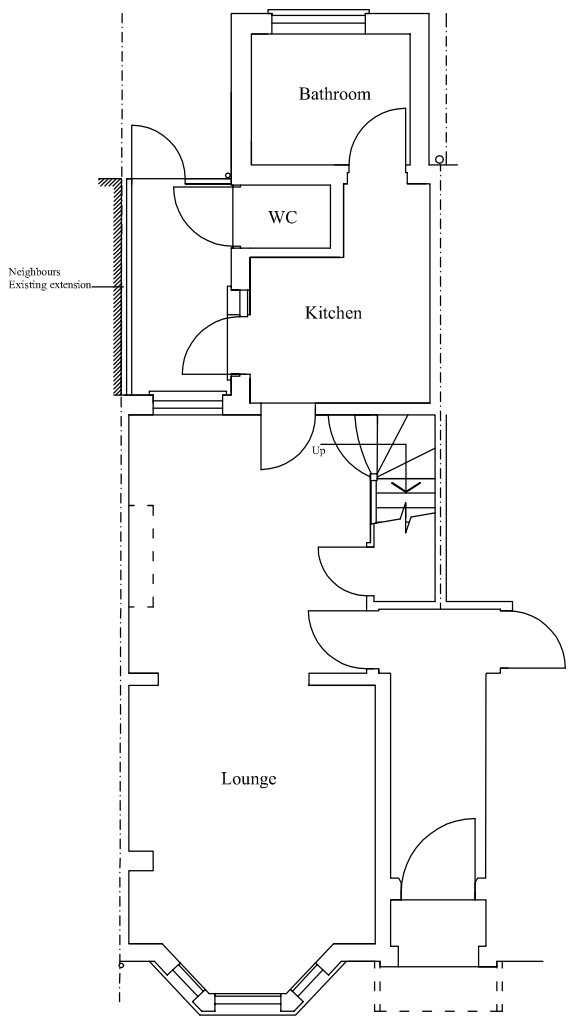

ground floor plan

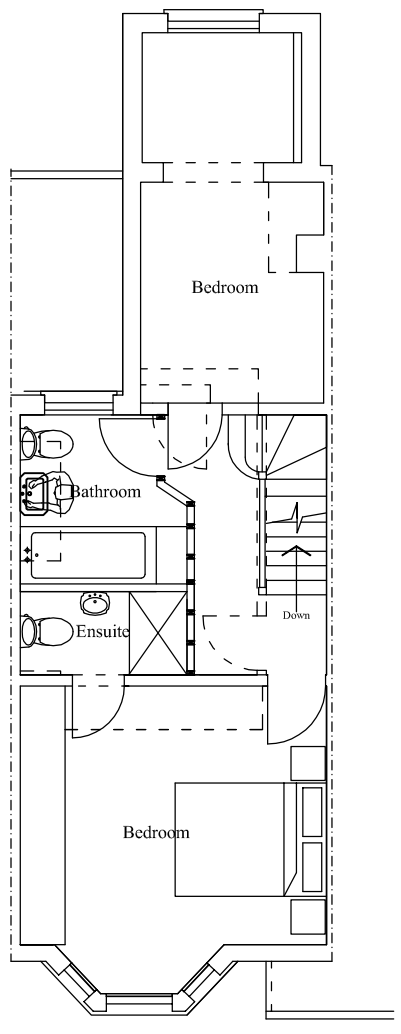

first floor plan

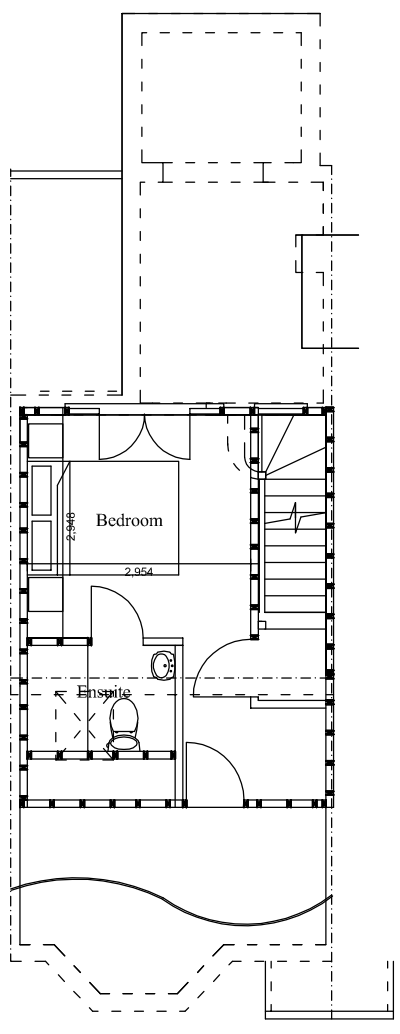

second floor plan

Scale 1:100

0 1 2 3 4 5 6 7 8

project
200 Langham Road, London N15

title PROPOSED LOFT CONVERSION

date **May 2016**

scale **1:100@A3**

STEVEN GRAY
ARCHITECTURAL DESIGN SERVICES
36 Lakeside Crescent, Barnet EN4 8QJ
Tel: 020 3371 0629 Email:steve@gray-designs.co.uk

drawing number
205/3

©COPYRIGHT