

BASEMENT

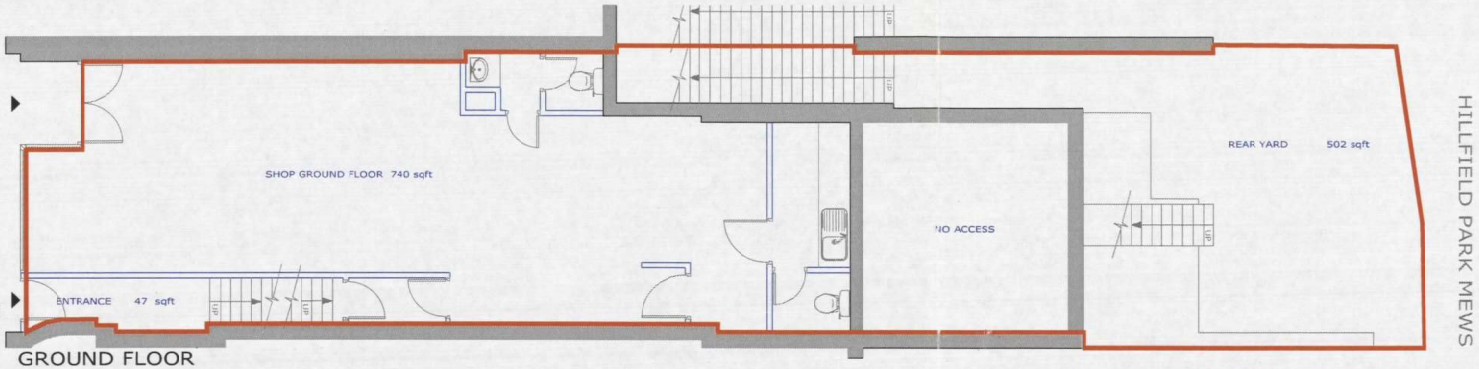

GROUND FLOOR

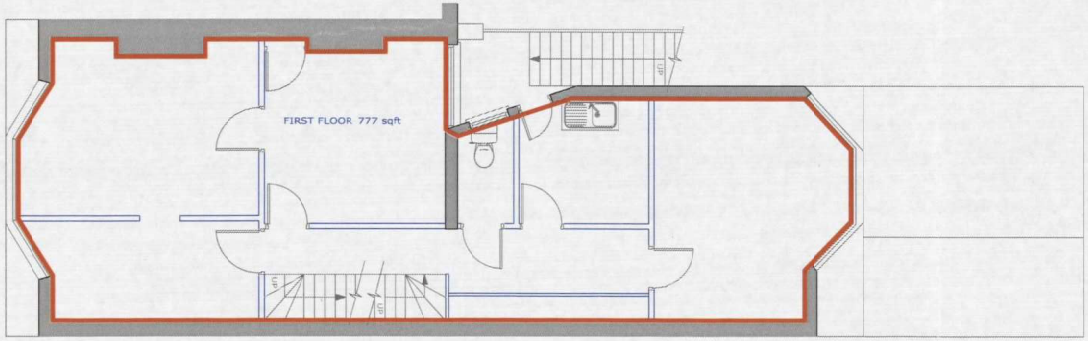

FIRST FLOOR



SECOND FLOOR



LOCATION PLAN SCALE 1:1250

COLOUR

SHOP	
GROUND FLOOR	740 sqft
BASEMENT	240 sqft
TOTAL	986 sqft

FLAT	
ENTRANCE	47 sqft
FIRST FLOOR	777 sqft
SECOND FLOOR	780 sqft
TOTAL	1604 sqft

REAR YARD 502 sqft

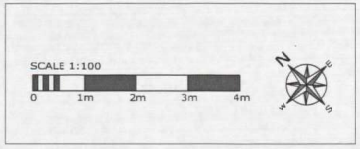

drawing address	location/details	date	scale
58-60 MUSWELL HILL BROADWAY LONDON, N10 3RT	BASEMENT, GROUND, FIRST AND SECOND FLOOR LEASE PLAN	14/04/2015	1/100
		dwg. no. PP3303-01	sheet A3

PRINCIPAL PLANS

PRINCIPAL PLANS © Copyright 2015. All rights reserved.

PLEASE NOTE, THIS IS AN A3 PLAN, IT SHOULD NOT BE ENLARGED OR SHRUNK TO FIT. WHEN PRINTING SET THE SCALE TO 'NONE'