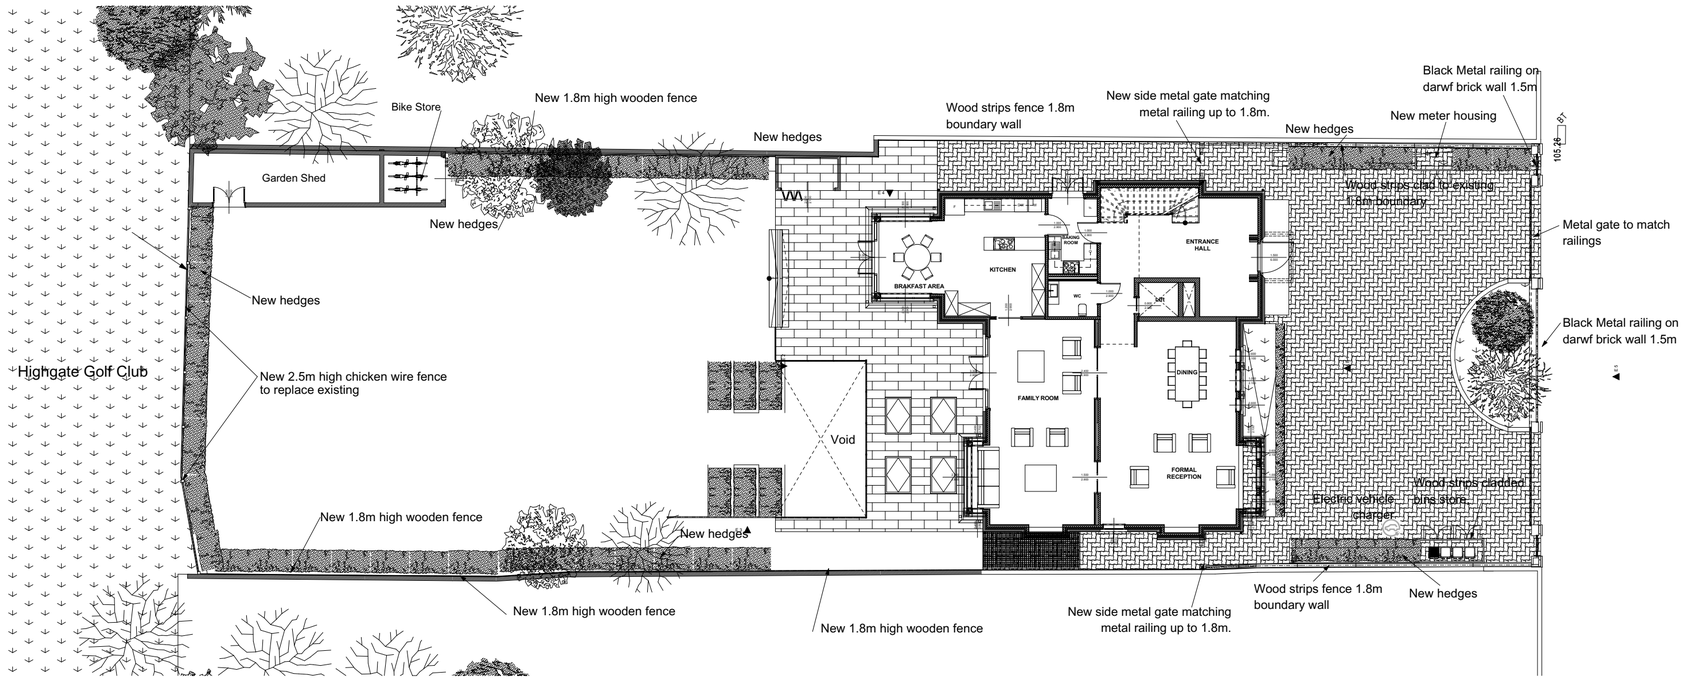

Site Plan 1:200

Project:	Private House
Location:	23a Sheldon Avenue - London N6
Client:	Mr & Mrs K.Yazdi
Dwg:	Site Layout -Boundary Treatment
Dwg Type:	Planning
Scale 1:200,	@ A2 — Date: March 2016
Job No. 1503	Dwg No. PL - 01 — Drawn: MIK

CITADEL
Design & Development Ltd.

Unit 2, 120 West Heath Road, London NW3 7TX
Tel: 020 8455 0010 email: mail@citadel.design
www.citadel.design