THIS DRAWING IS A COPYRIGHT: All dimensions to be checked on site and or in the workshop before work commences. Only figured dimensions to be adhered to, discrepancies to be reported to Sigma Design UK, Site Manager, Forman and or L.A. Surveyor.

0M 1M 2M 3M 4M 5M 6M 7M 8M 9M 10M

SCALE 1:50 PRINTED ON A1

EXISTING GROUND FLOOR PLAN

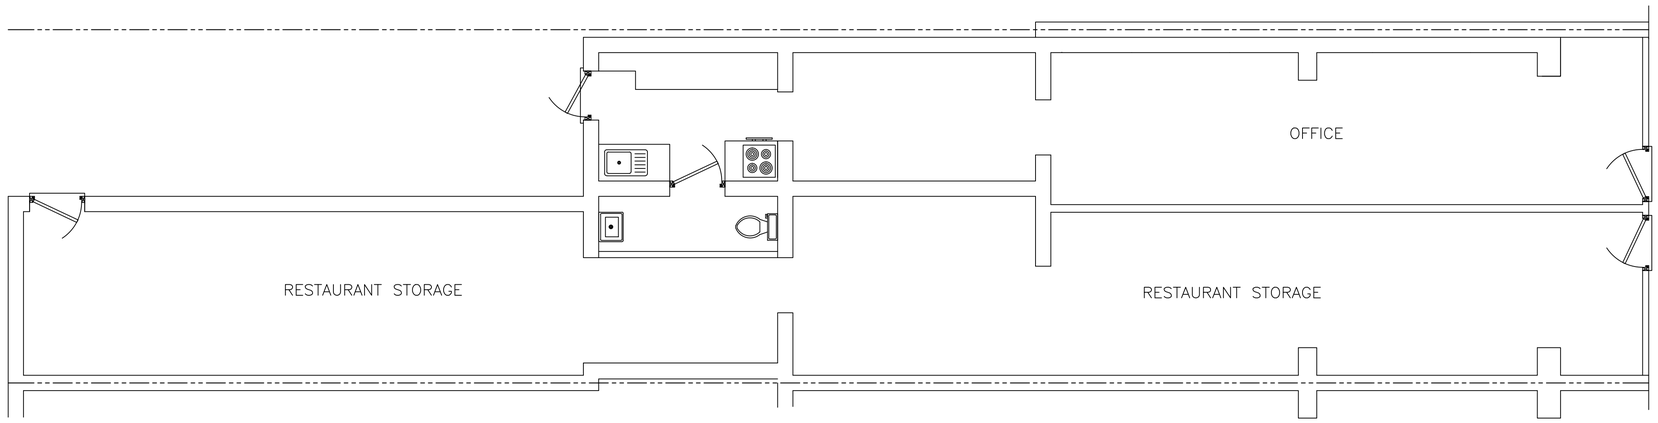

N

PROPOSED GROUND FLOOR PLAN
NEW SALAMINA PRIVATE MEMBERS SOCIAL CLUB

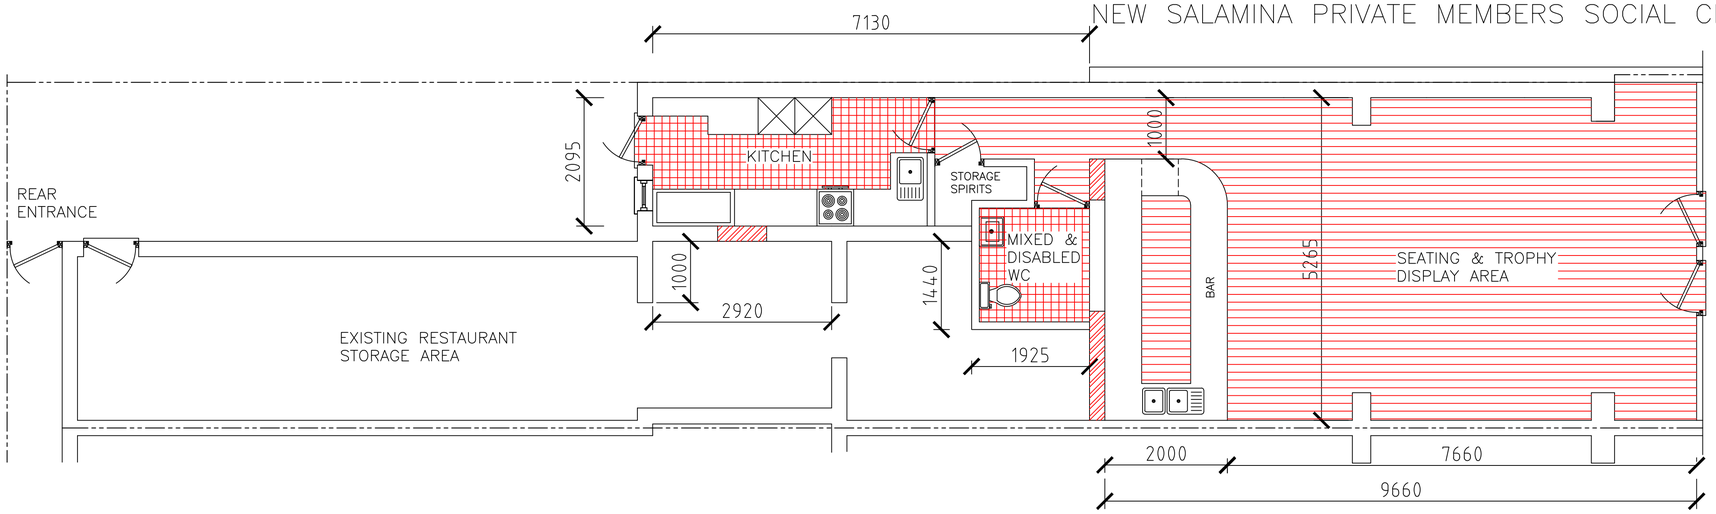

NO CHANGE TO SHOP FRONT

Clients Name: New Salamina	Project Title: GROUND FLOOR LAYOUT	FLOOR PLAN of SOCIAL CLUB – NEW SALAMINA	DESIGN BUILD UK
Project Address: 68 Myddleton Road, Wood Green, London N22 8NW	Drawing Title: SOCIAL CLUB		
	Scale: 1:50 Date: 18th APR 2016 File: 68MYD/SPY/A2/–01–01 No: 68MYD/A2/–01–04		