

PROPOSED SIDE ELEVATION 1:100



PROPOSED REAR ELEVATION 1:100

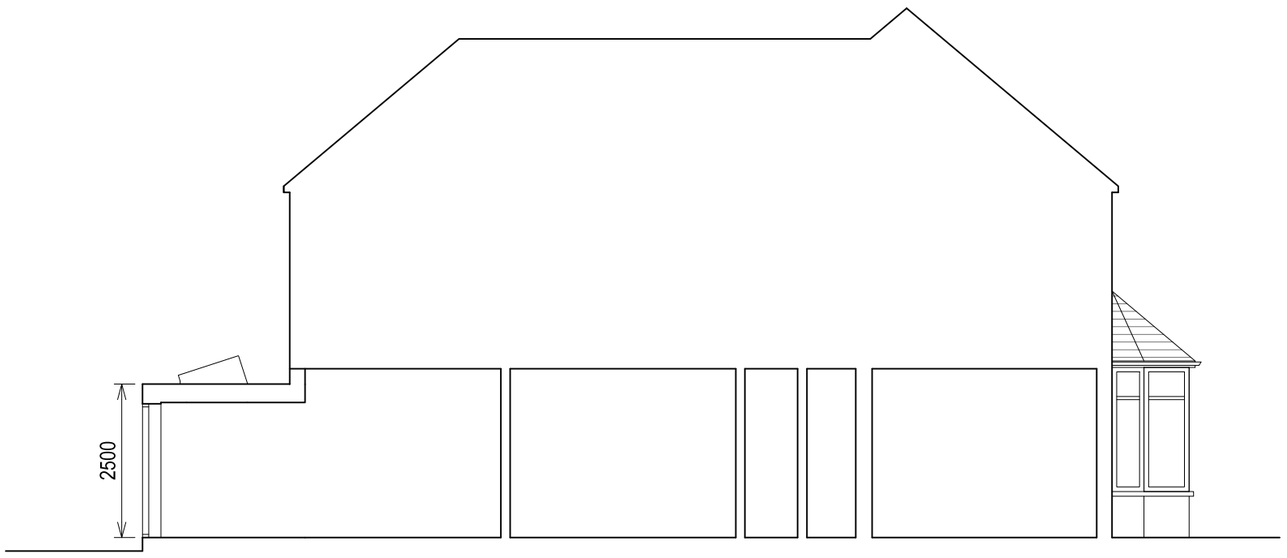

EXISTING SECTION A-A 1:100

Notes

This drawing is produced for planning purposes only.

Do not scale from this drawing.

Figured dimensions given in millimetres.

0 4m

Rev	Date	Comment
B	24.05	Flat roof
A	8.02	Post meet

MARK SKEHILL
ARCHITECT

55a TETHERDOWN
MUSWELL HILL
N10 1NH

PROPOSED OPTION
A & B ELEVATIONS

Scale: 1:100 @ A3
Date: 02 Feb 2016
No: P-12
Drawn: JQ Rev B

© Mark Skehill 60 Lion Road N9 9DW
T. 07964 945 412 E. hello@markskehill.co.uk