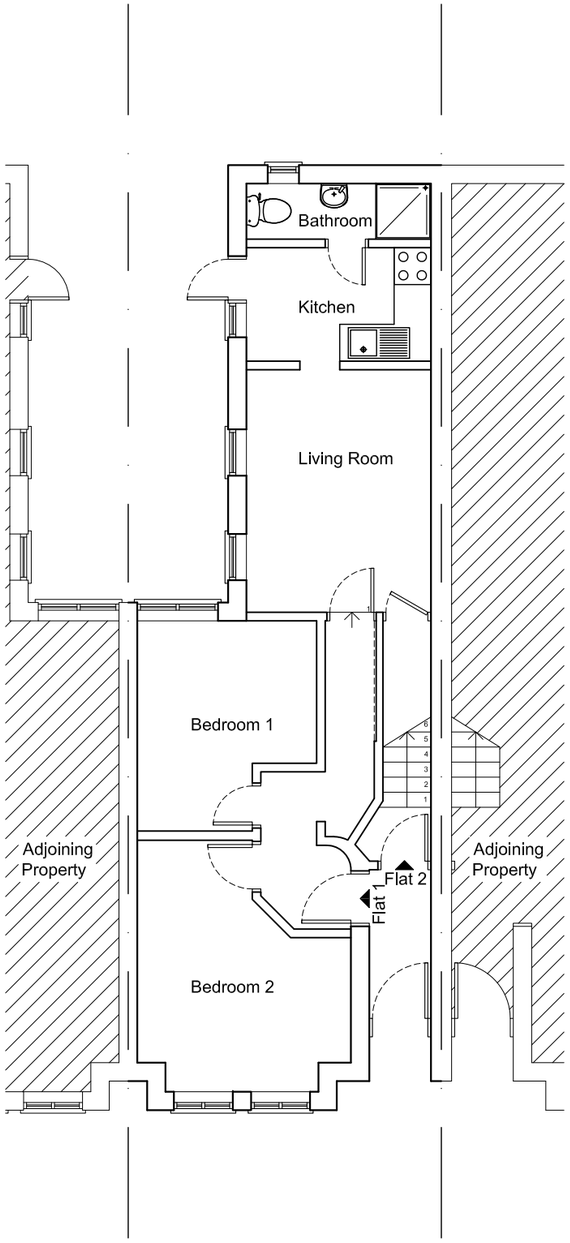

Ground Floor Plan

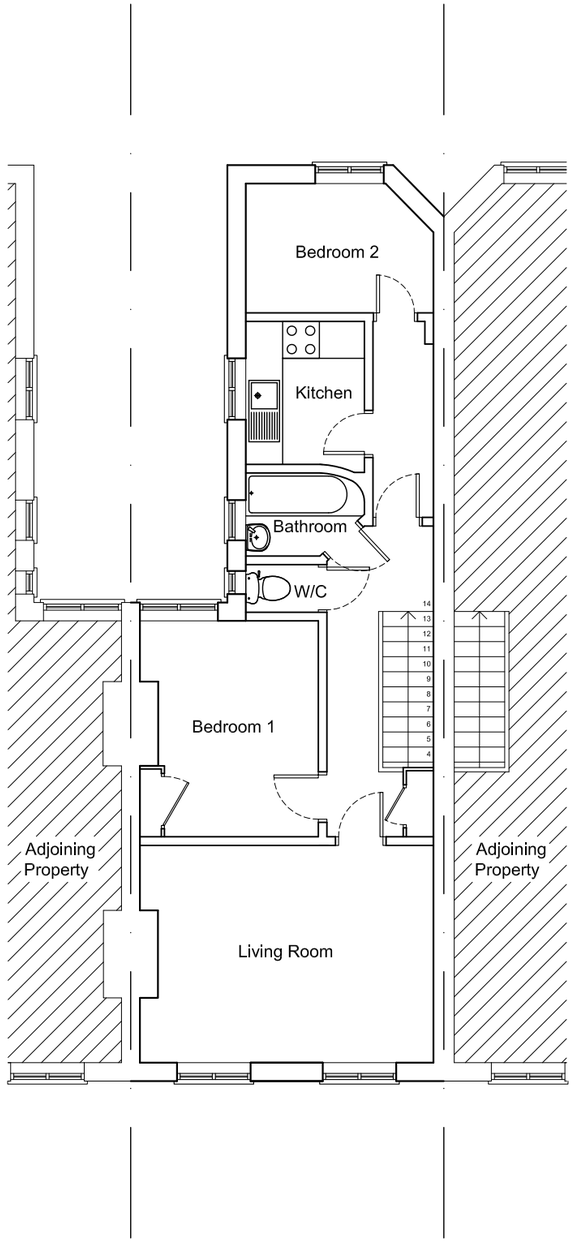

First Floor Plan

No scaled dimensions to be taken from this drawings. All dimensions to be site checked.

0mm 10mm 20mm 30mm
0m 1m 2m 3m

Revisions

No.	Note	Date

CGA architects
221 East Barnet Road,
Barnet, Herts EN4 8QS
Tel: 020 8449 5100
Fax: 020 8449 5170

©

Client:
Mr A Panayi

Site:
29 Greyhound Road
London
N17 6XP

Drawing Title:
Floor Plans
as Existing

Scale: 1:100 @ A3

Date: Jan. 2016

Drg. No. 1093/02

Rev.