Rear

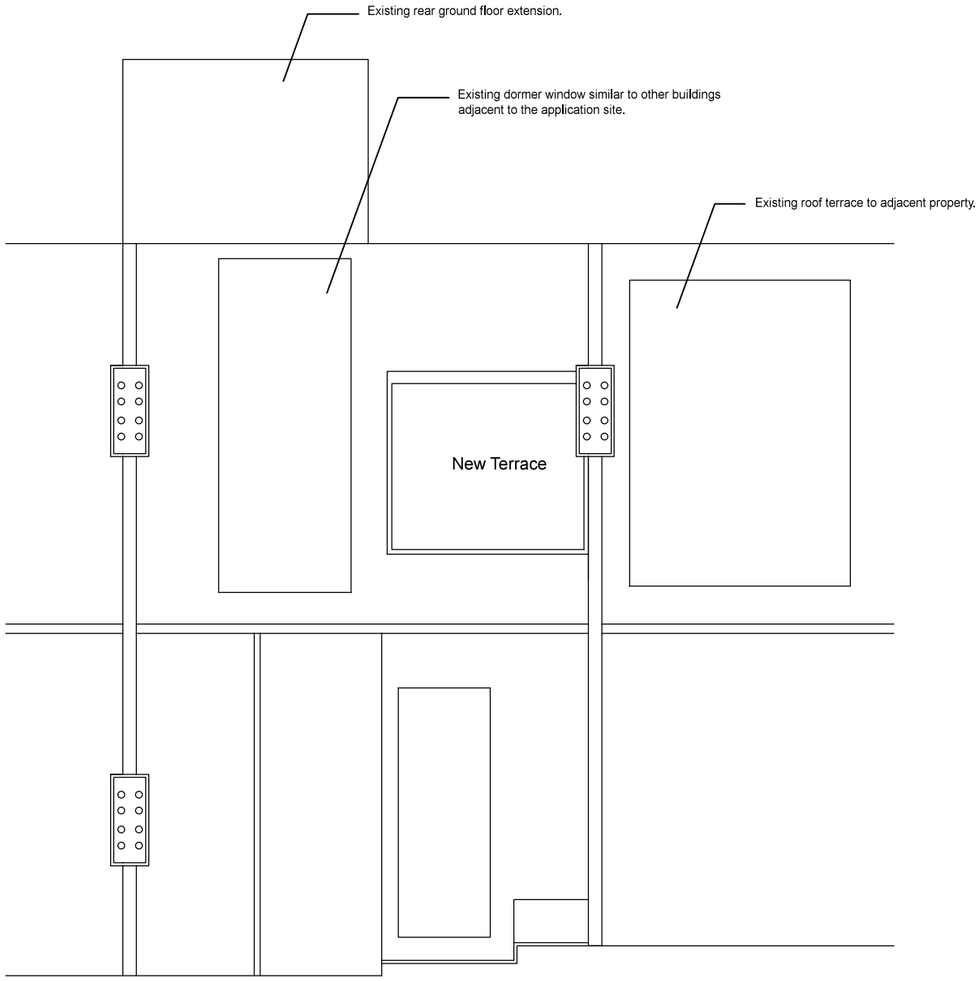

Front

Roof Plan

Rear

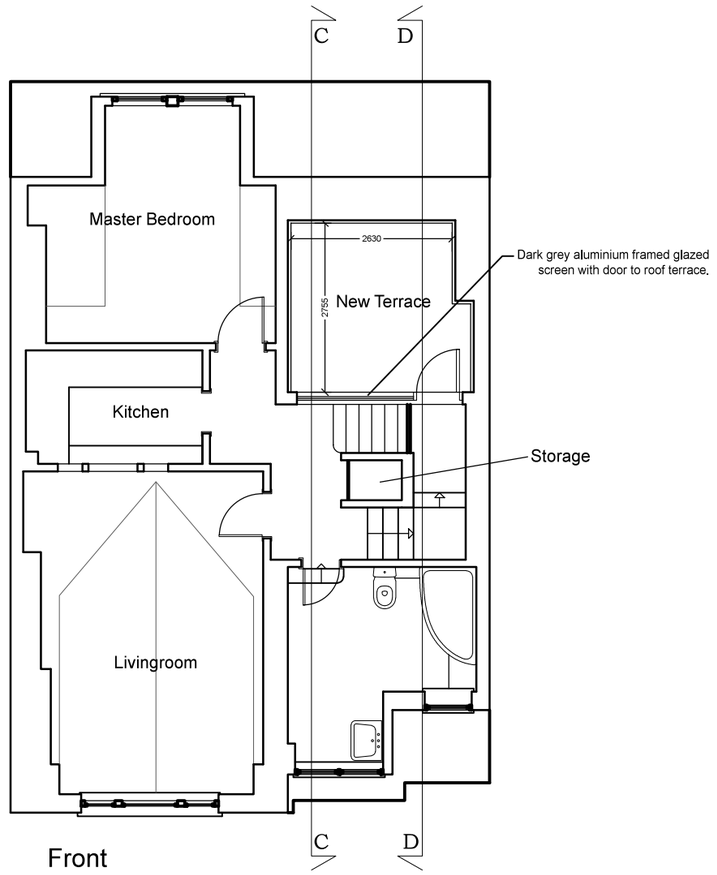

Front

Second Floor

Rear

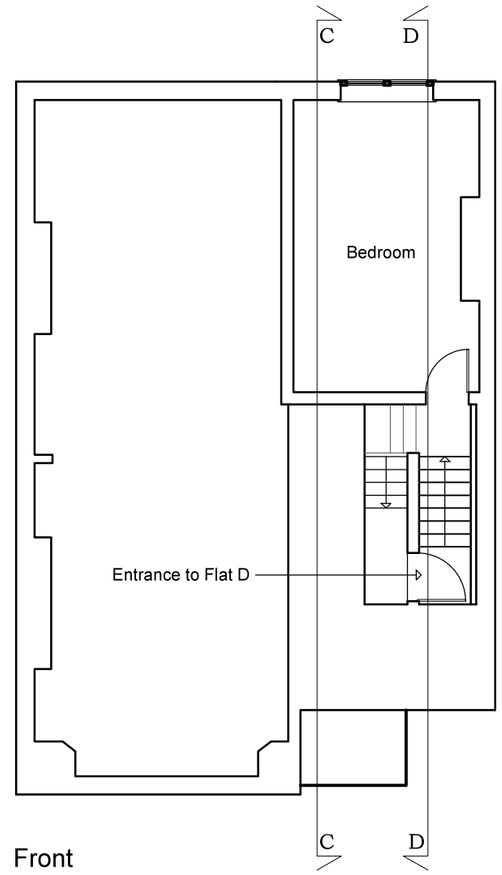

Front

First Floor

Notes
This drawing has been produced for the client detailed below as part of an agreement to provide architectural design services for the submission of a planning application for a roof terrace only. Third parties using this drawing must satisfy themselves that they accept all of the information on it and take responsibility for any action arising out of the use of it. All dimensions to be checked on site and verified by contractors and sub-contractors for accuracy and fit. Discrepancies or omissions to be brought to the attention of Douglas Architects Limited prior to construction.

Do not scale from this drawing.

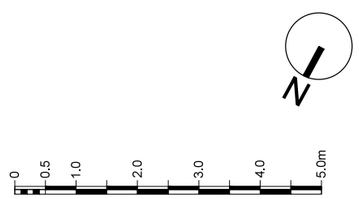

Douglas Architects	Douglas Architects Limited Top Floor Studio, 100 De Beauvoir Road London N1 4EN T: 07941 534 182 www.douglasarchitects.co.uk	revision	dates	notes	project: 21d Jacksons Lane London N6 5SR client: Vlad Meerovich	drawing title: Proposed Floor Plans and Roof Plan	scale: 1:100@A3 / date: May 2016 drawing no: JAC GA 01 A PLANNING
		A	06.06.16	dimensions added			

Copyright Douglas Architects Limited