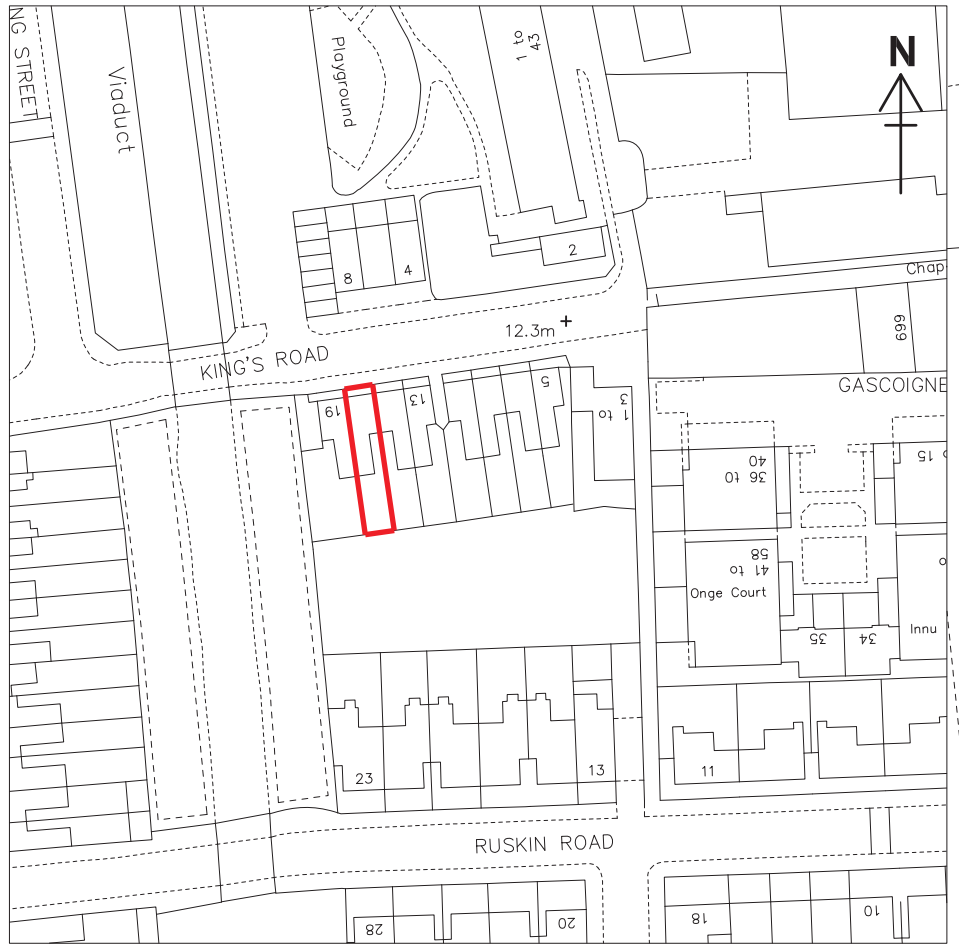

OS MAP
Scale - 1:1250



CLIENT	Mr S Aboajye		
PROJECT	17 Kings Road, London N17 8NP		
DRWG NAME	OS and Location Plan	SCALE 1:1250 &1:100@A3	DATE Feb 2016
DRWG No 513 - 1	REVISION No	DRAWN E.T / HY	CHECKED BY T.O

TERI OKORO CHARTERED ARCHITECTS
ARCHITECTURE * PROJECT MANAGEMENT
1A GATWARD CLOSE, LONDON N21 1AS
TEL 0208 360 8457 FAX 0208 360 7462

© 2012 email: teri@toca-uk.com

toca