Rear

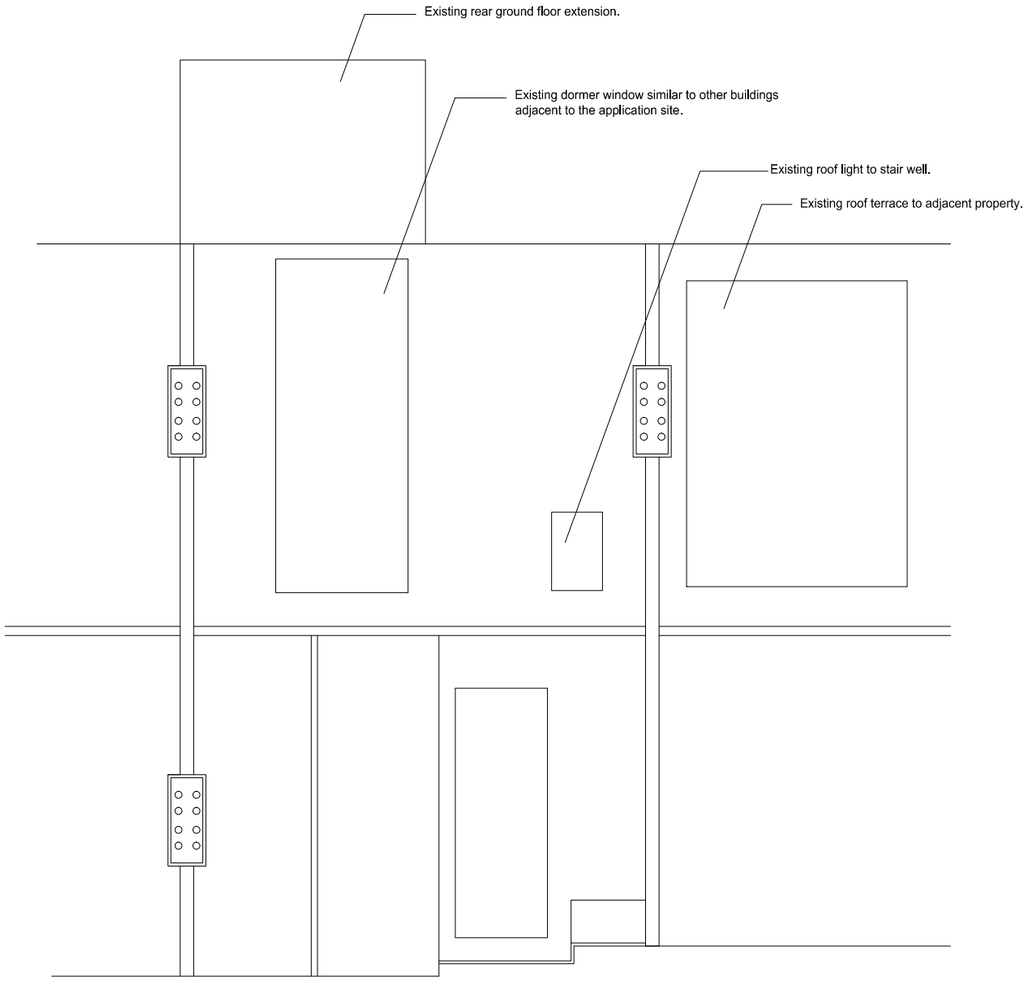

Front

Roof Plan

Rear

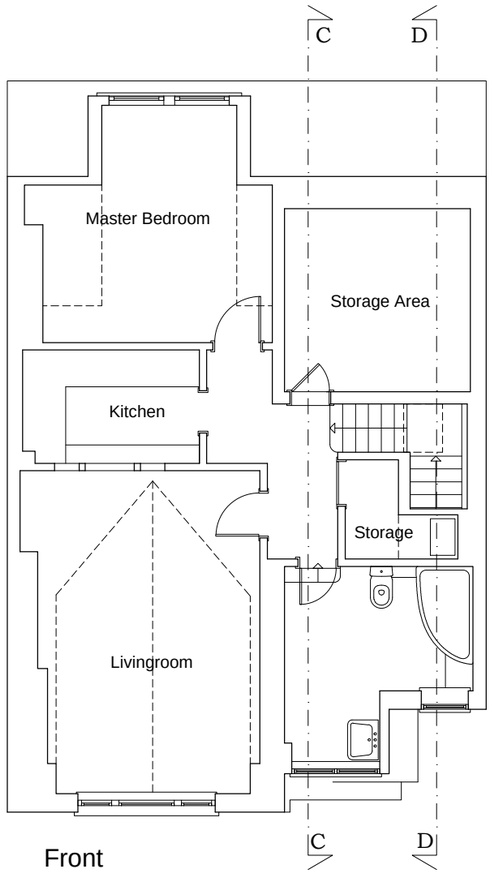

Front

Second Floor

Rear

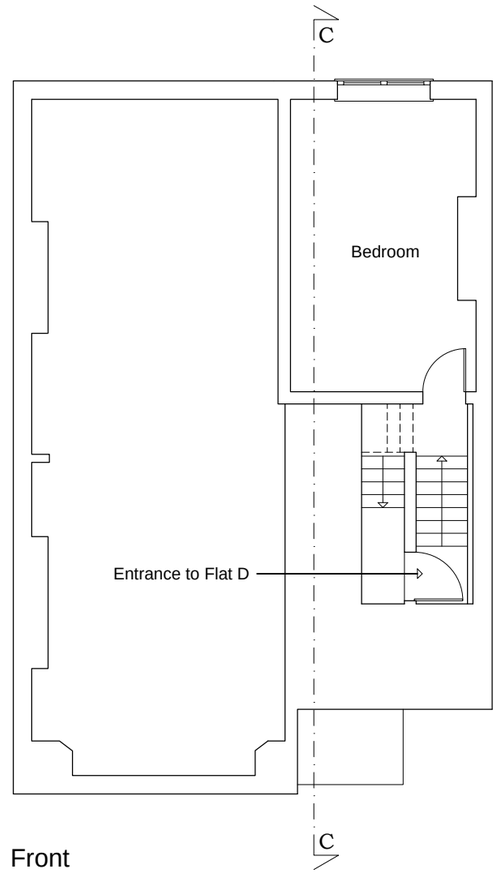

Front

First Floor

Notes
This drawing has been produced for the client detailed below as part of an agreement to provide architectural design services for the submission of a planning application for a roof terrace only. Third parties using this drawing must satisfy themselves that they accept all of the information on it and take responsibility for any action arising out of the use of it. All dimensions to be checked on site and verified by contractors and sub-contractors for accuracy and fit. Discrepancies or omissions to be brought to the attention of Douglas Architects Limited prior to construction.

Do not scale from this drawing.

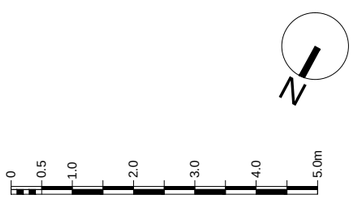

Douglas Architects

Douglas Architects Limited
Top Floor Studio, 100 De Beauvoir Road
London N1 4EN

T: 07941 534 182
www.douglasarchitects.co.uk

revision	dates	notes

project: 21d Jacksons Lane
London N6 5SR

client: Vlad Meerovich

drawing title: Existing Upper Storey Plans
Showing Existing Storage Area

scale: 1:100@A3

date: April 2016

drawing no: JAC EX 01

PLANNING

Copyright Douglas Architects Limited