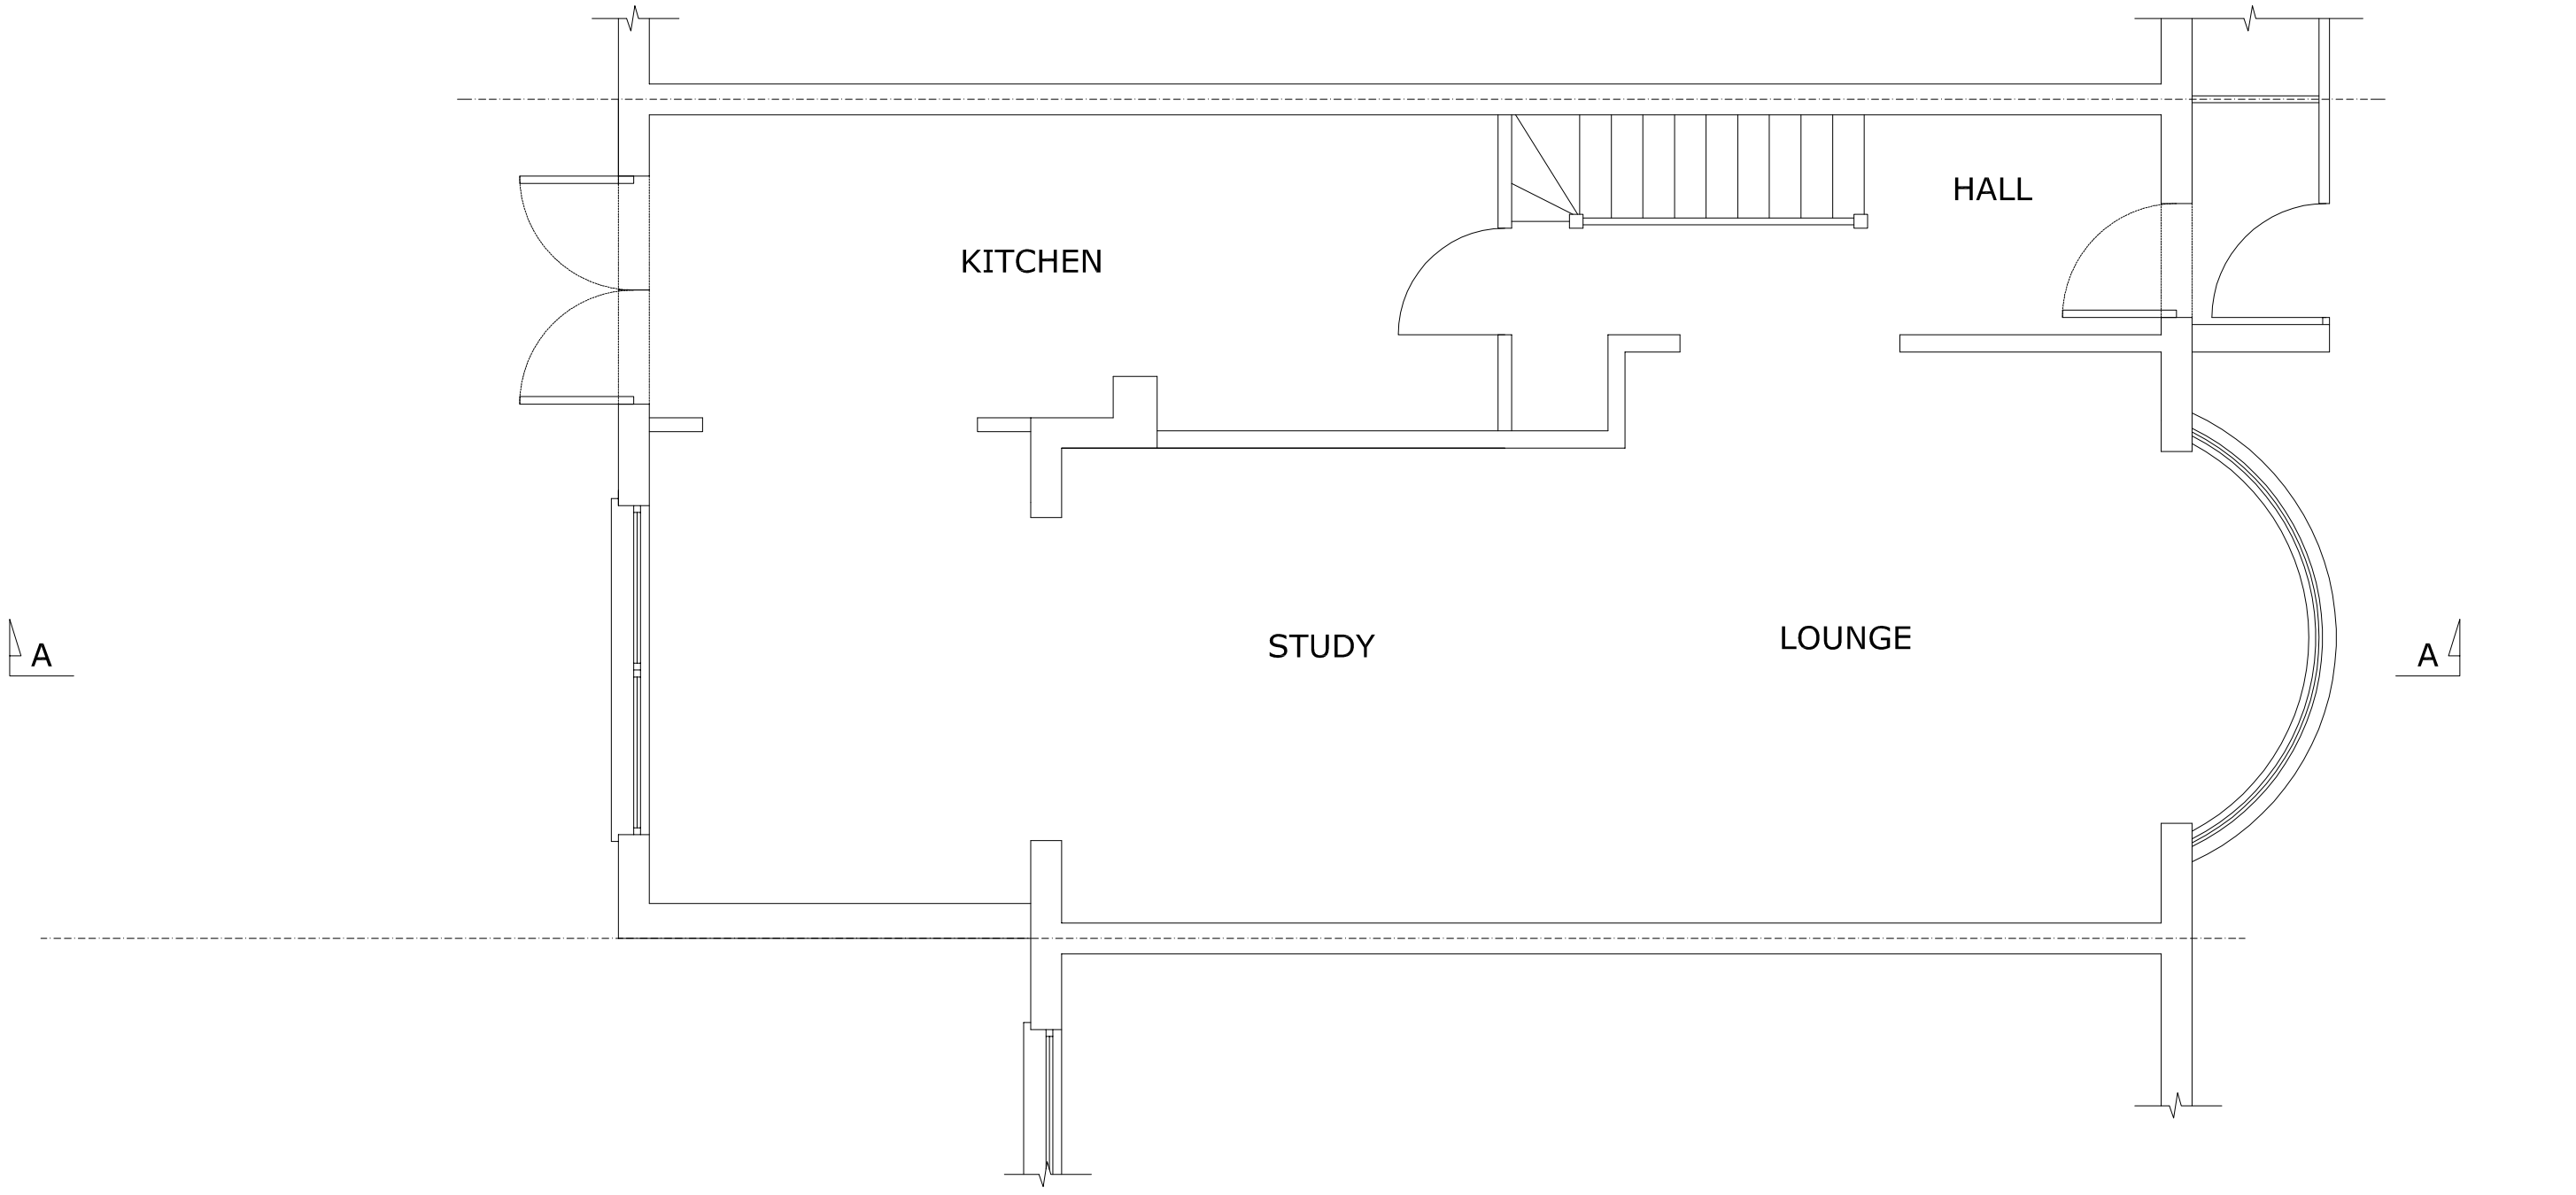


0 1M 2M 3M 4M 5M

| | | | | |
|---|---|---|---|---|
| Project No.<br>16 012 | Project<br>183 DOWNHILLS WAY | Drawings No.<br>PL 101 | Date<br>APR 2016 | CAPE CONSTRUCTION<br>DESIGN & BUILD |
| Client<br>Mr ISMET | Drawings Title<br>EXISTING GROUND FLOOR | | Scale<br>1/50 @ A3 | |

email:sam@capeconstruction.net
Web:www.capeconstruction.net
30 GRATTON TERRACE, NW2 6QE
TEL:02084505703, Mobile:07725304556

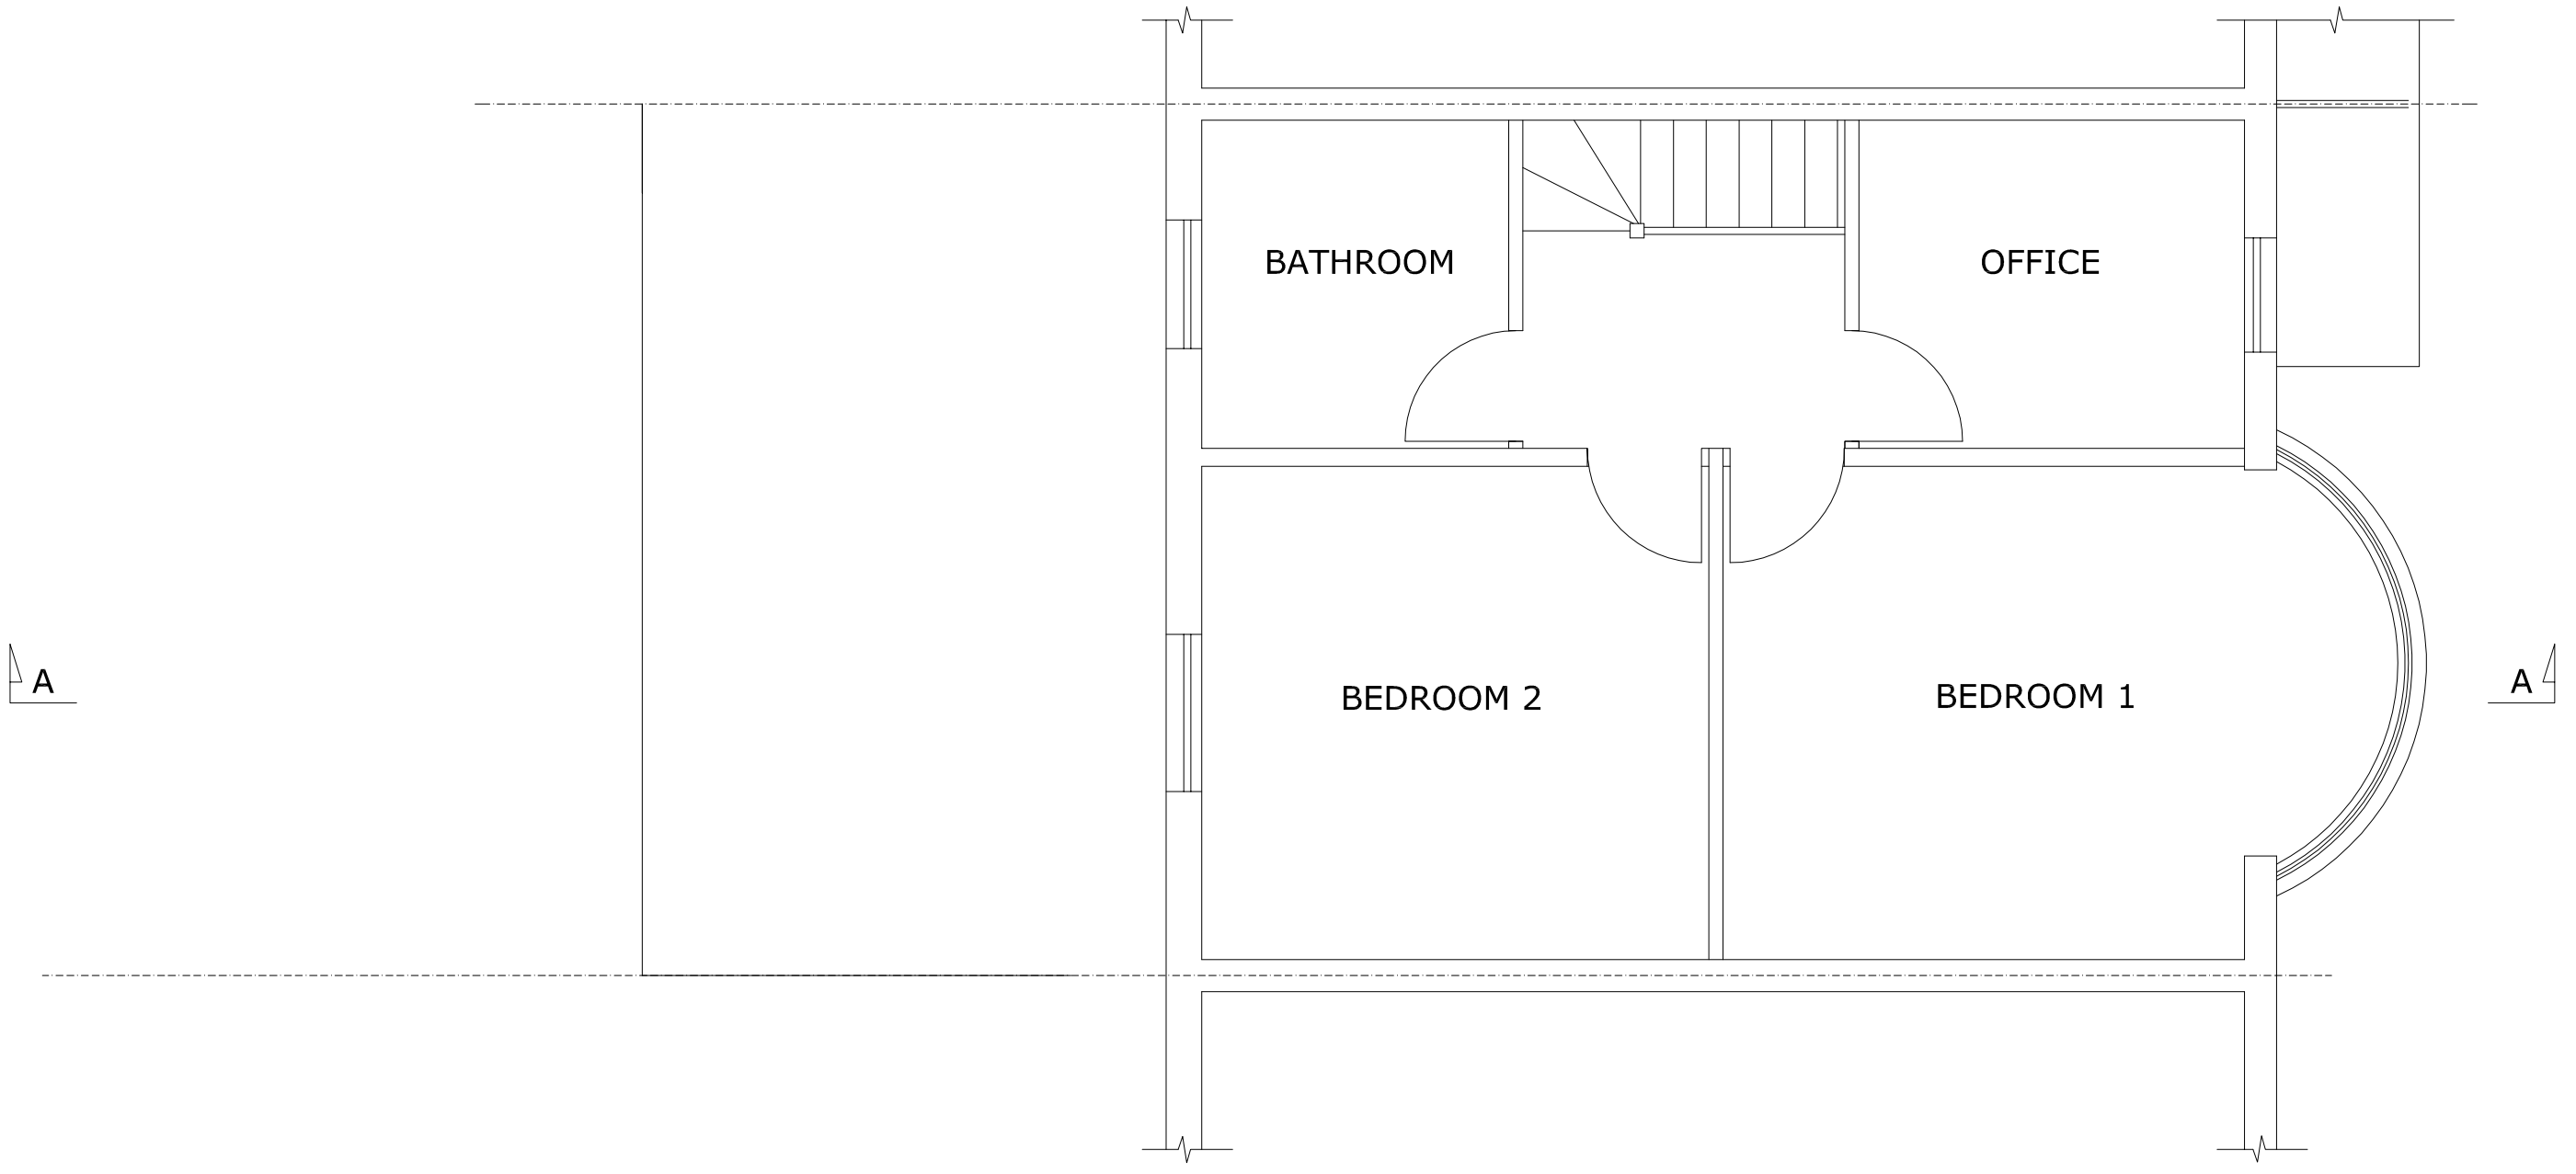


| | | | | |
|---|---|---|---|---|
| Project No.<br>16 012 | Project<br>183 DOWNHILLS WAY | Drawings No.<br>PL 102 | Date<br>APR 2016 | CAPE CONSTRUCTION<br>DESIGN & BUILD |
| Client<br>Mr ISMET | Drawings Title<br>EXISTING FIRST FLOOR PLAN | | Scale<br>1/50 | |

email:sam@capeconstruction.net
Web:www.capeconstruction.net
30 GRATTON TERRACE, NW2 6QE
TEL:02084505703, Mobile:07725304556

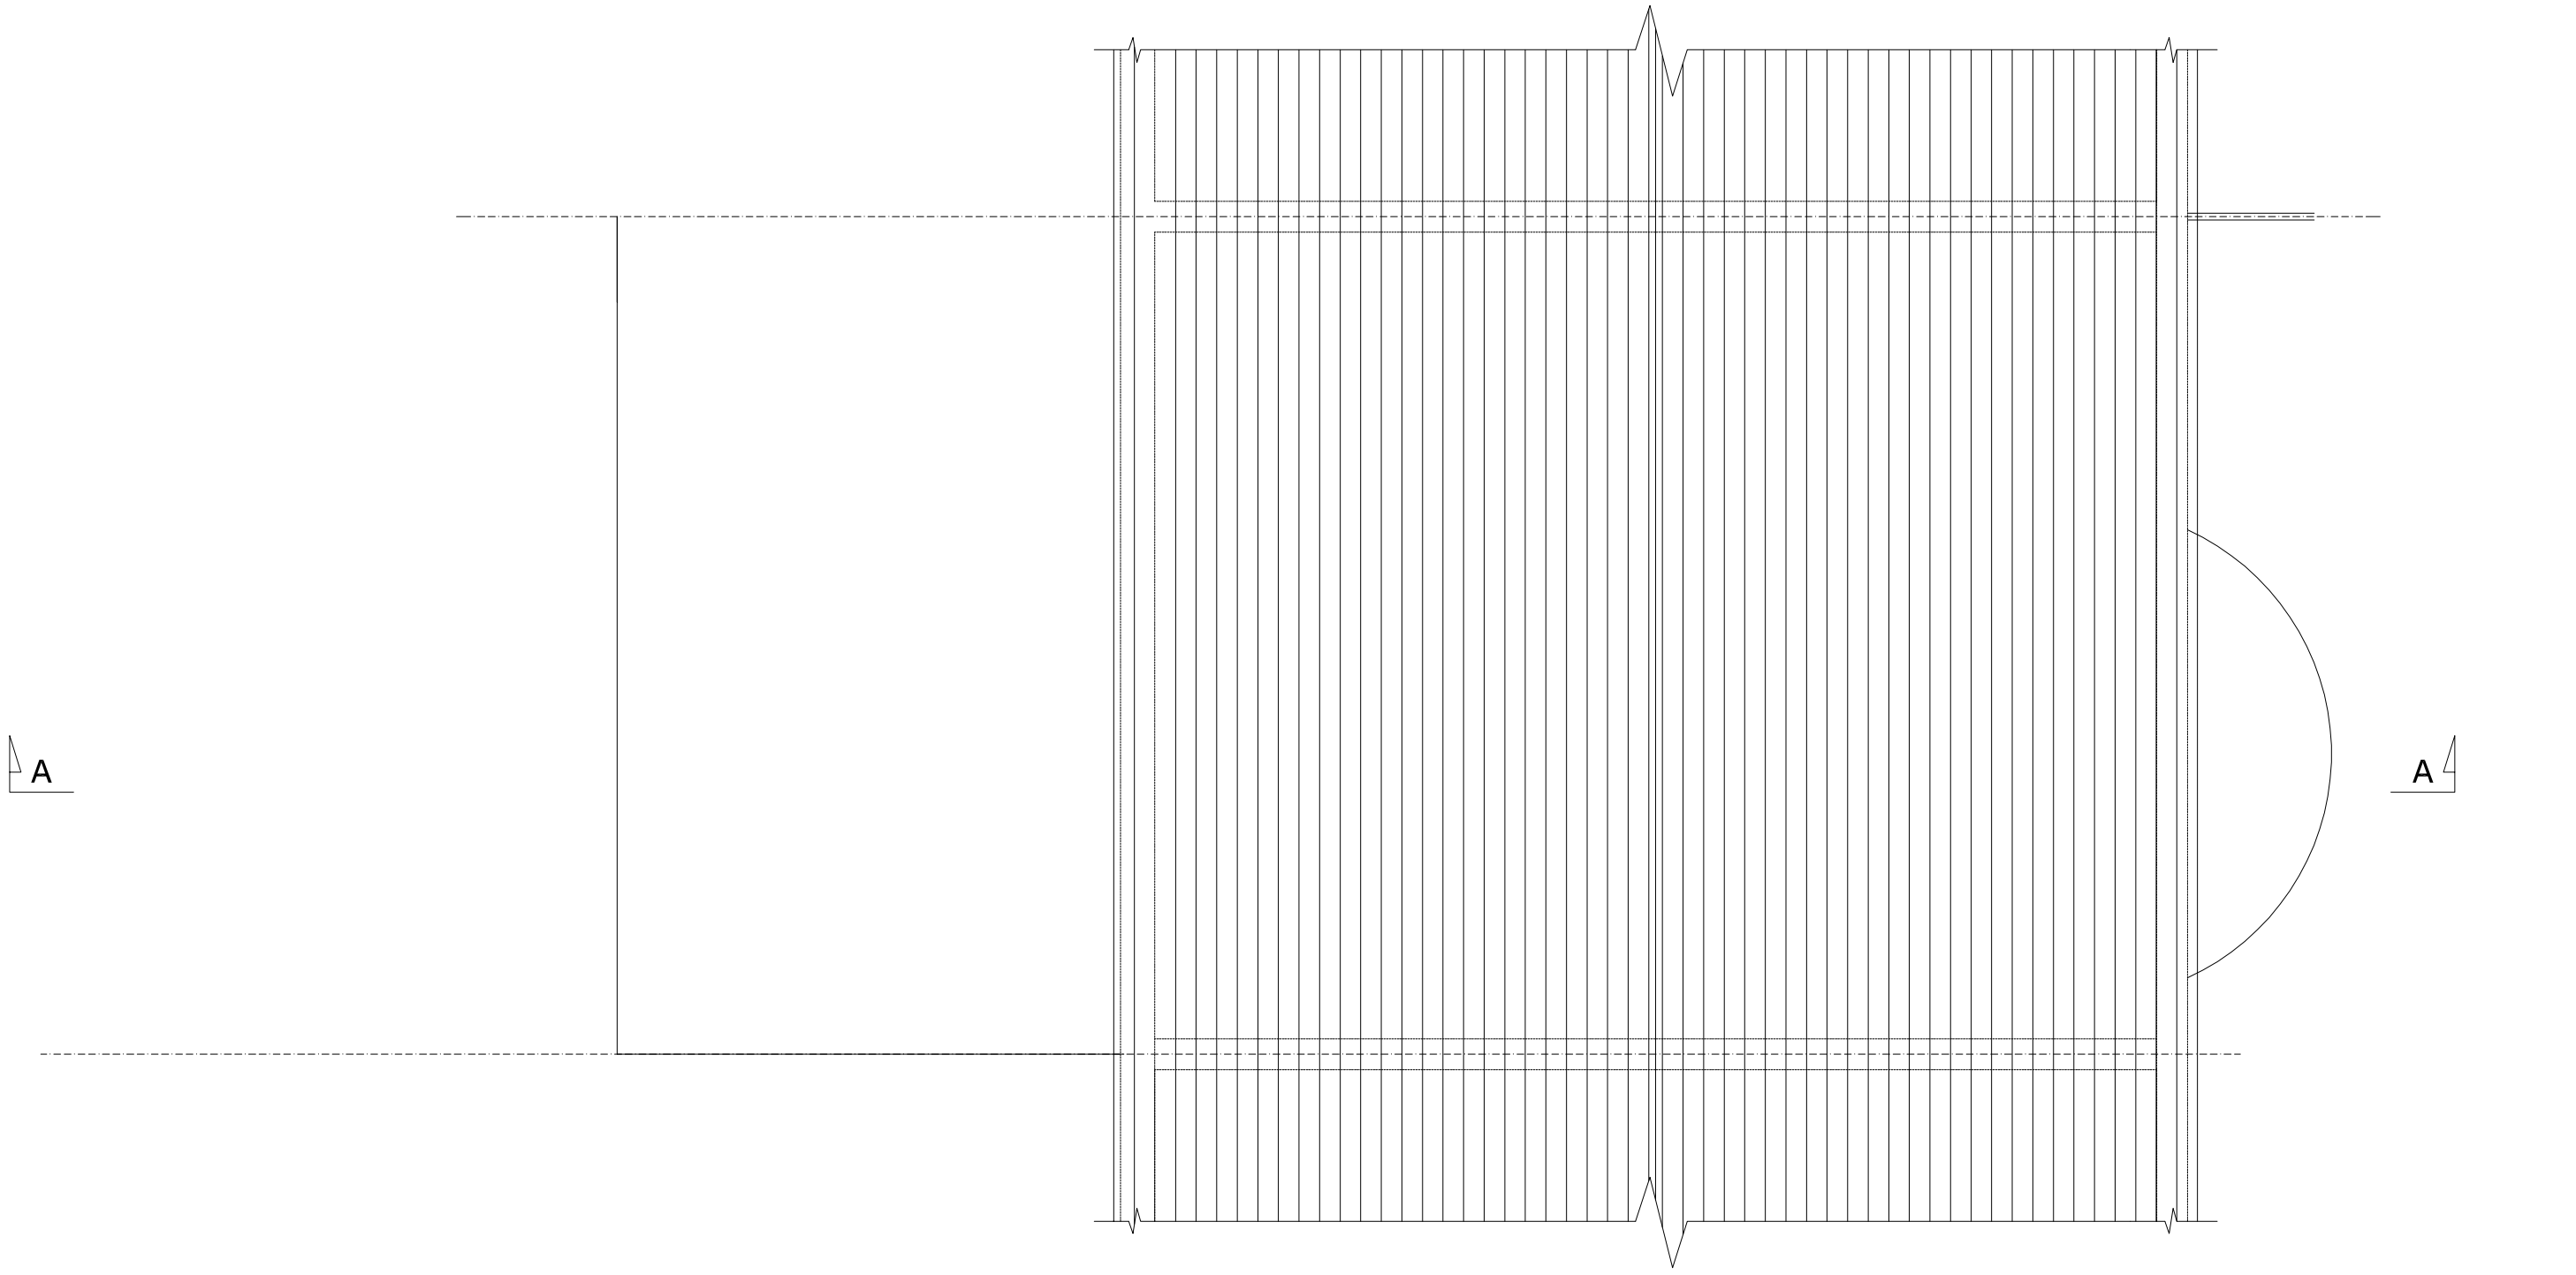


| | | | | |
|---|---|---|---|---|
| Project No.<br>16 012 | Project<br>183 DOWNHILLS WAY | Drawings No.<br>PL 103 | Date<br>APR 2016 | CAPE CONSTRUCTION<br>DESIGN & BUILD |
| Client<br>Mr ISMET | Drawings Title<br>EXISTING ROOF PLAN | | Scale<br>1/50 | |

email:sam@capeconstruction.net
Web:www.capeconstruction.net
30 GRATTON TERRACE, NW2 6QE
TEL:02084505703, Mobile:07725304556

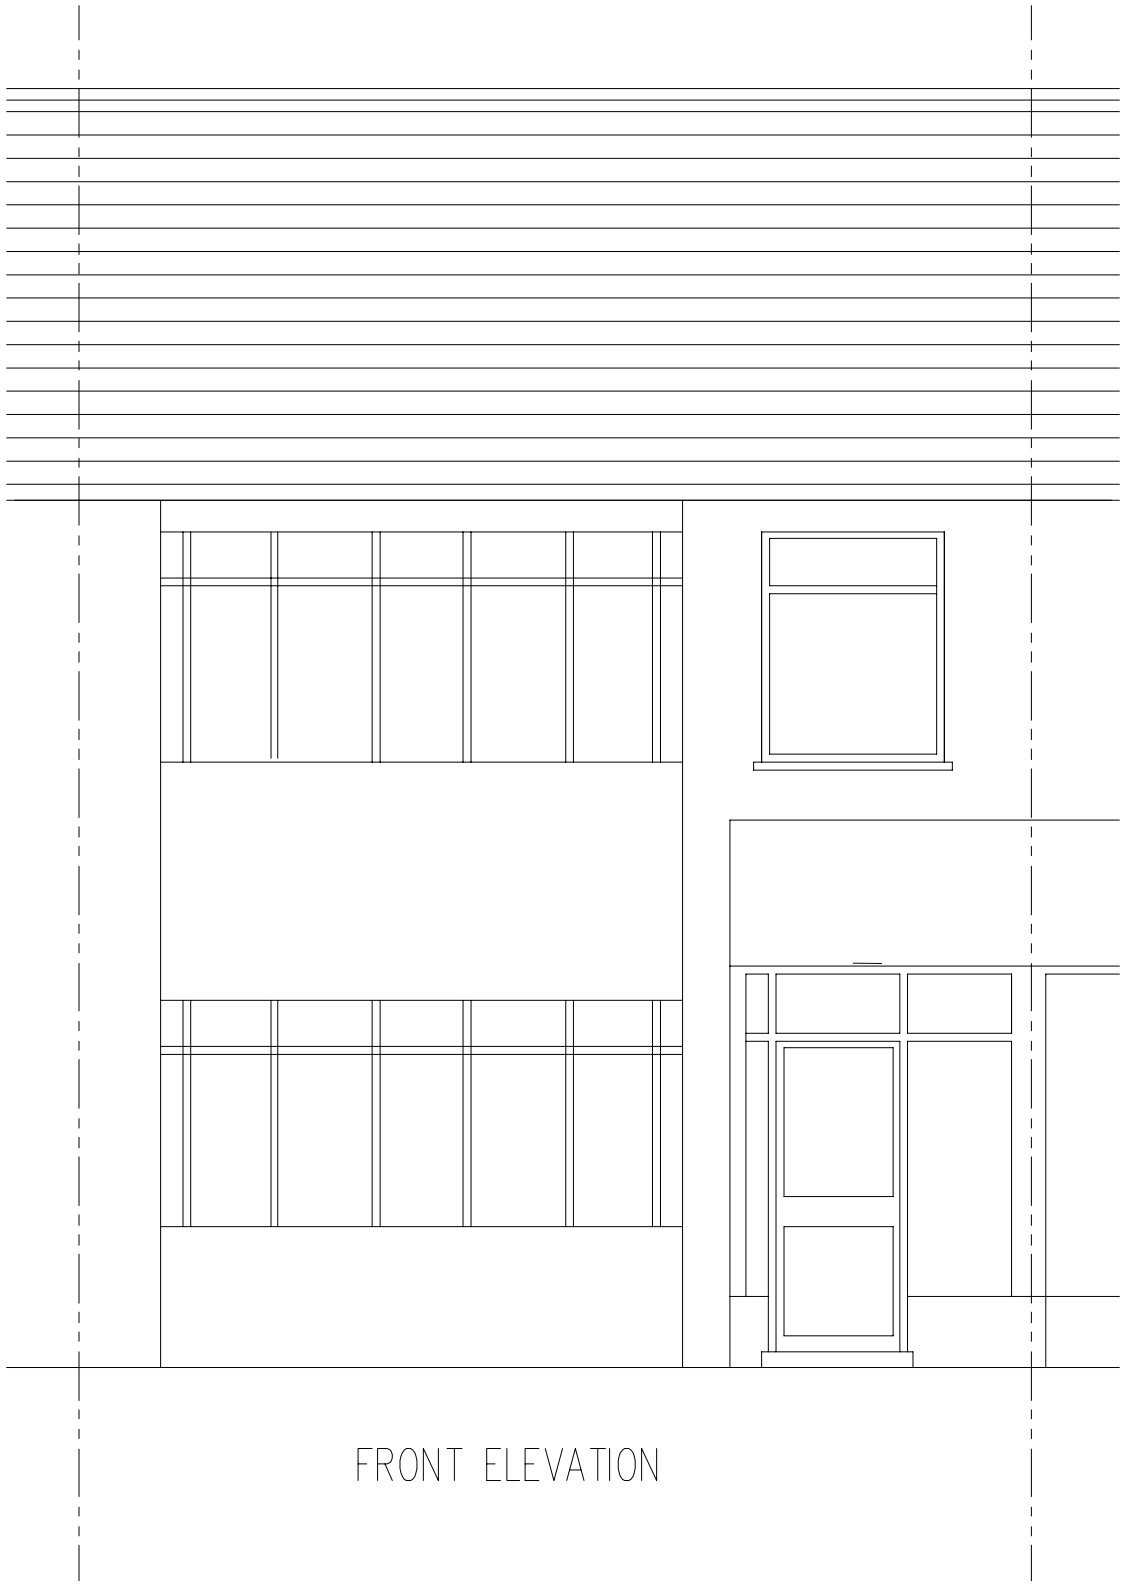

FRONT ELEVATION

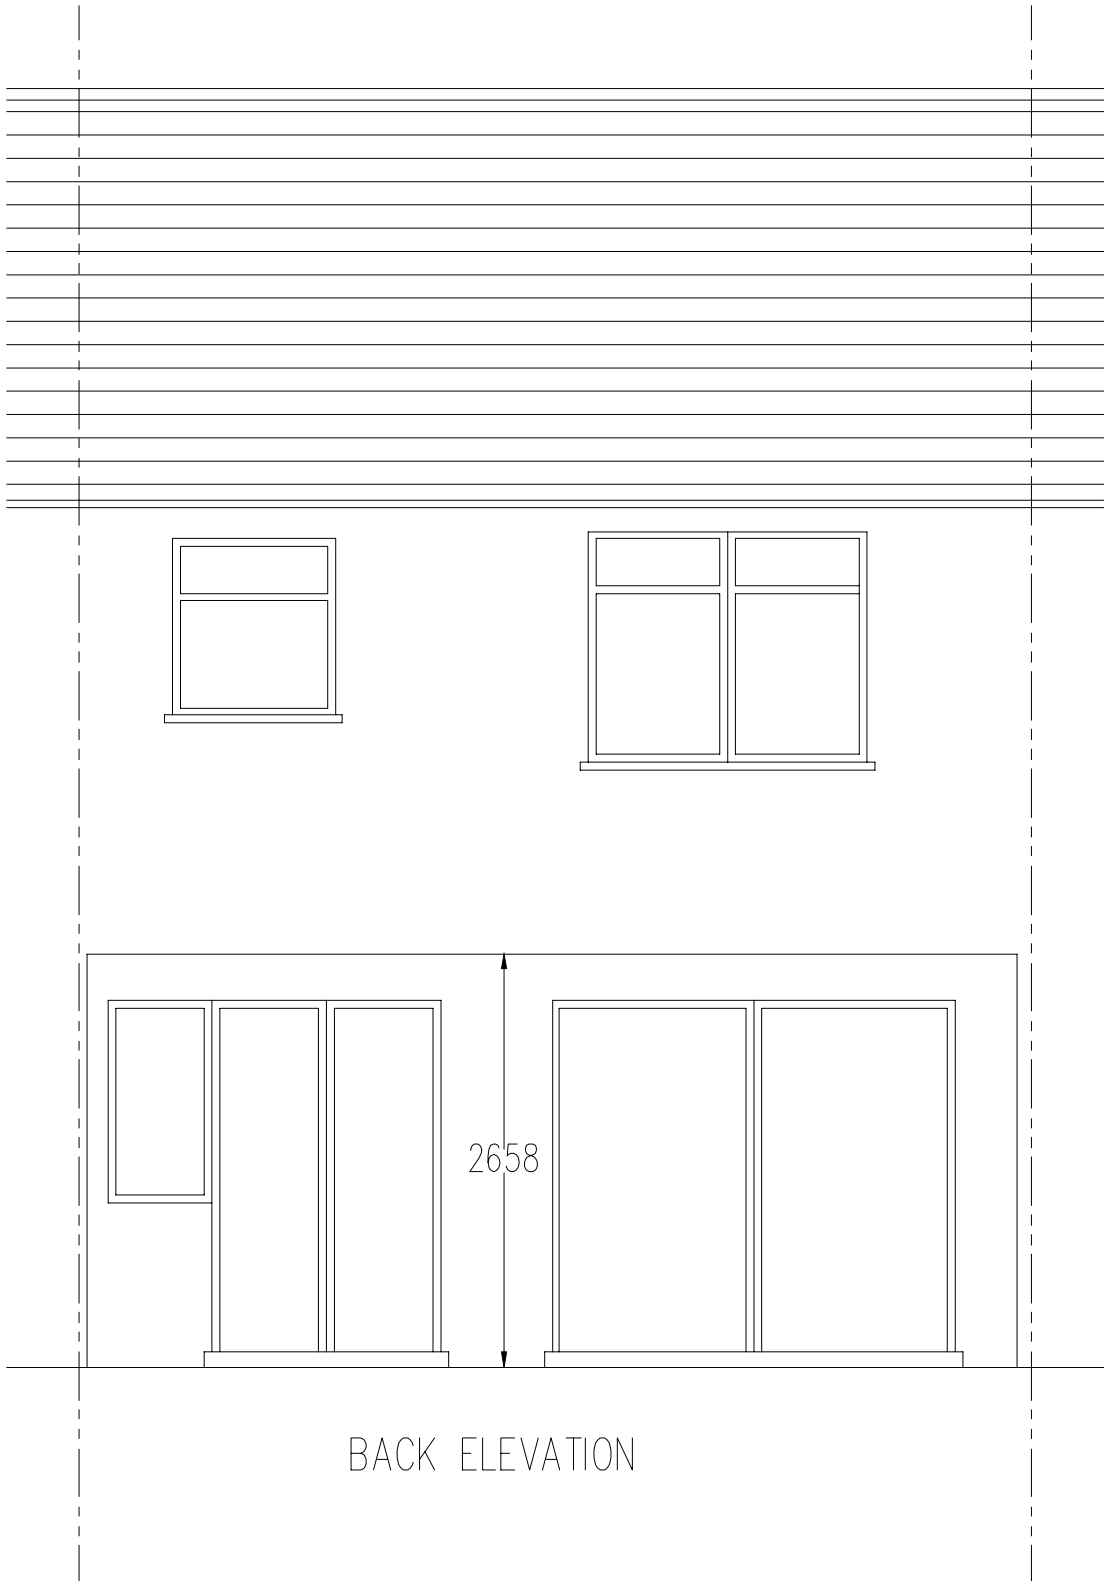


BACK ELEVATION

0 1M 2M 3M 4M 5M

| | | | | |
|---|---|---|---|---|
| Project No.<br>16 012 | Project<br>183 DOWNHILLS WAY | Drawings No.<br>EL 111 | Date<br>APR 2016 | CAPE CONSTRUCTION<br>DESIGN & BUILD |
| Client<br>Mr ISMET | Drawings Title<br>EXISTING REAR & FRONT ELEVATIONS | | Scale<br>1/50 @ A3 | |

email:sam@capeconstruction.net
Web:www.capeconstruction.net
30 GRATTON TERRACE, NW2 6QE
TEL:02084505703, Mobile:07725304556

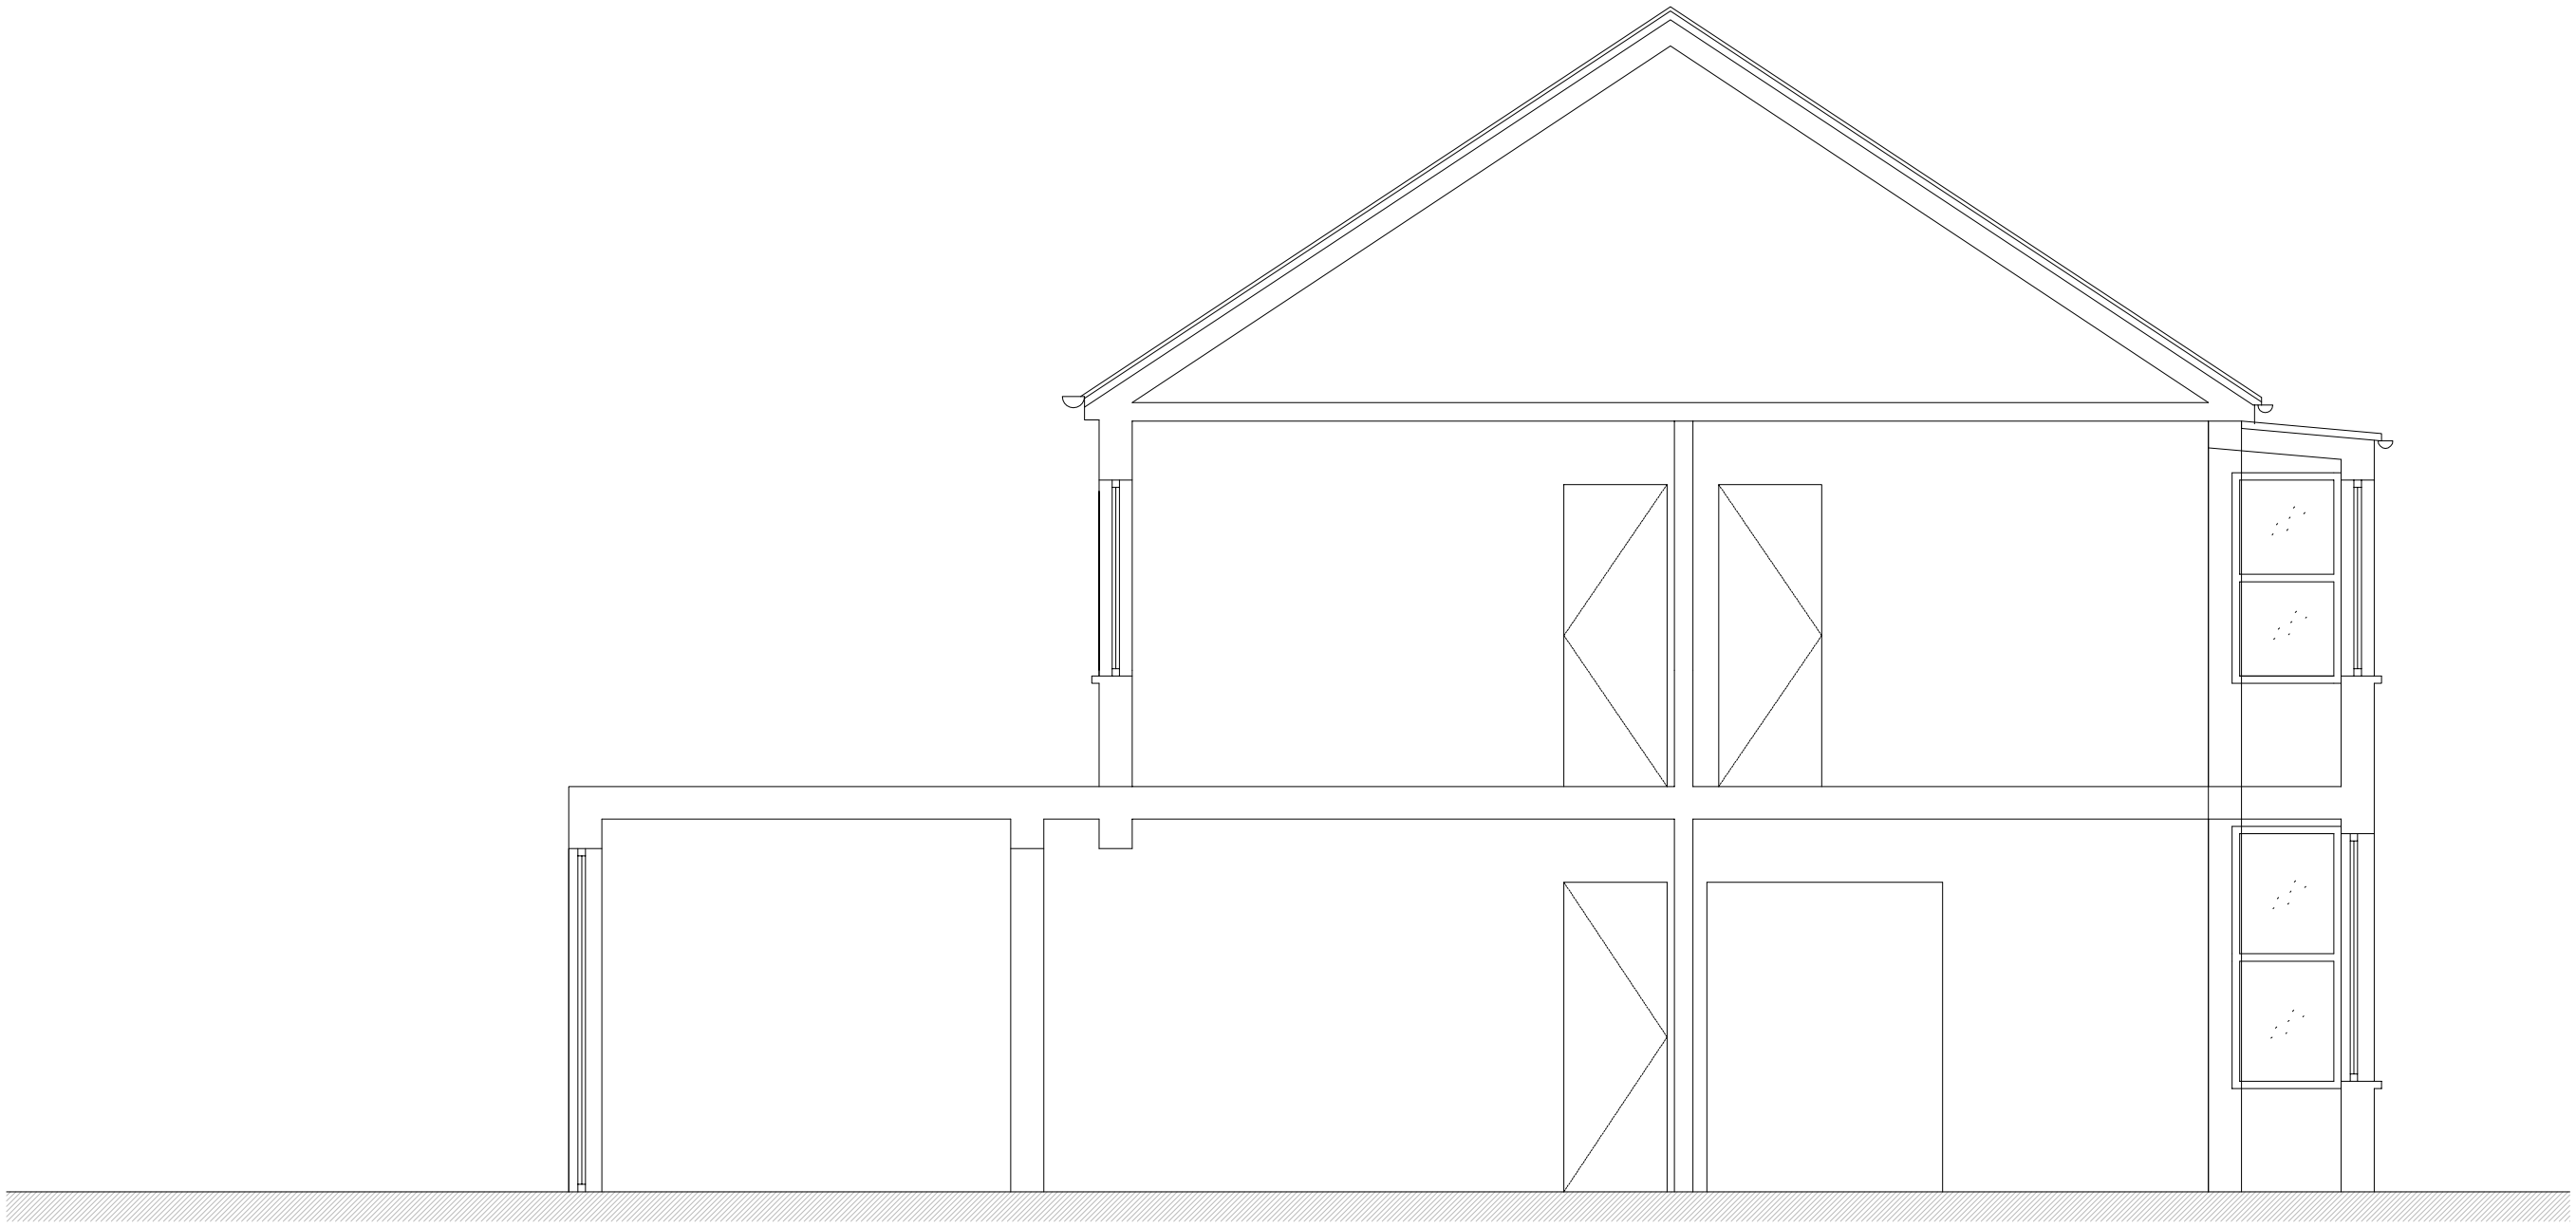

0 1M 2M 3M 4M 5M

| | | | | |
|---|---|---|---|---|
| Project No.<br>16 012 | Project<br>183 DOWNHILLS WAY | Drawings No.<br>EL 110 | Date<br>APR 2016 | CAPE CONSTRUCTION<br>DESIGN & BUILD |
| Client<br>Mr ISMET | Drawings Title<br>EXISTING SECTION A-A | | Scale<br>1/50 @ A3 | |

email:sam@capeconstruction.net
Web:www.capeconstruction.net
30 GRATTON TERRACE, NW2 6QE
TEL:02084505703, Mobile:07725304556