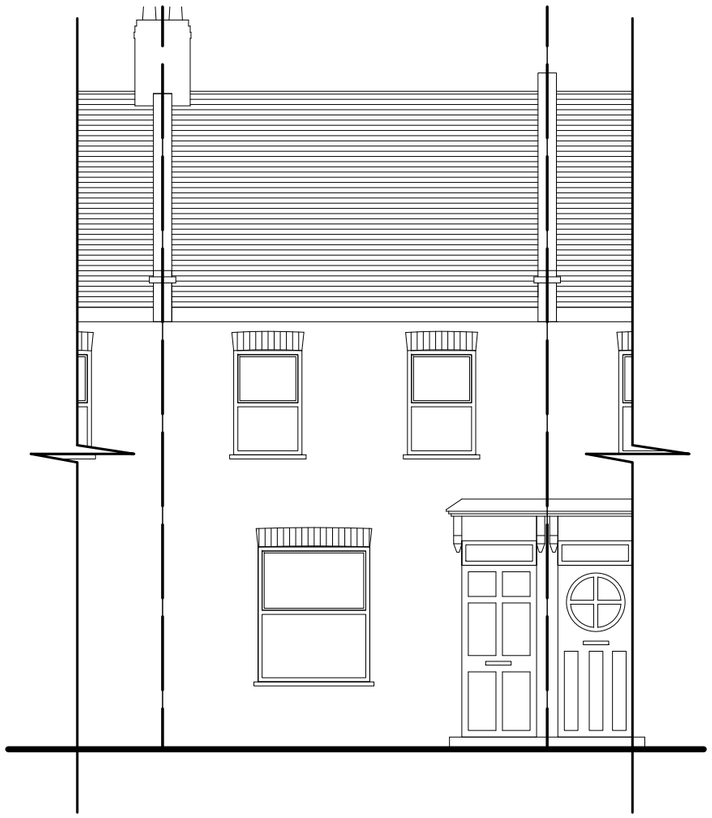

FRONT ELEVATION

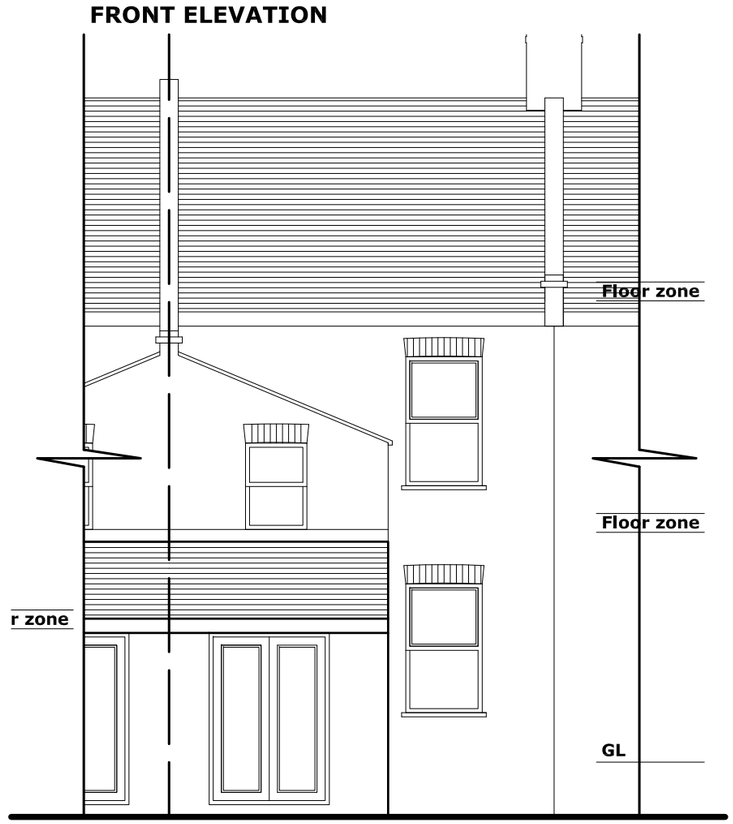

REAR ELEVATION

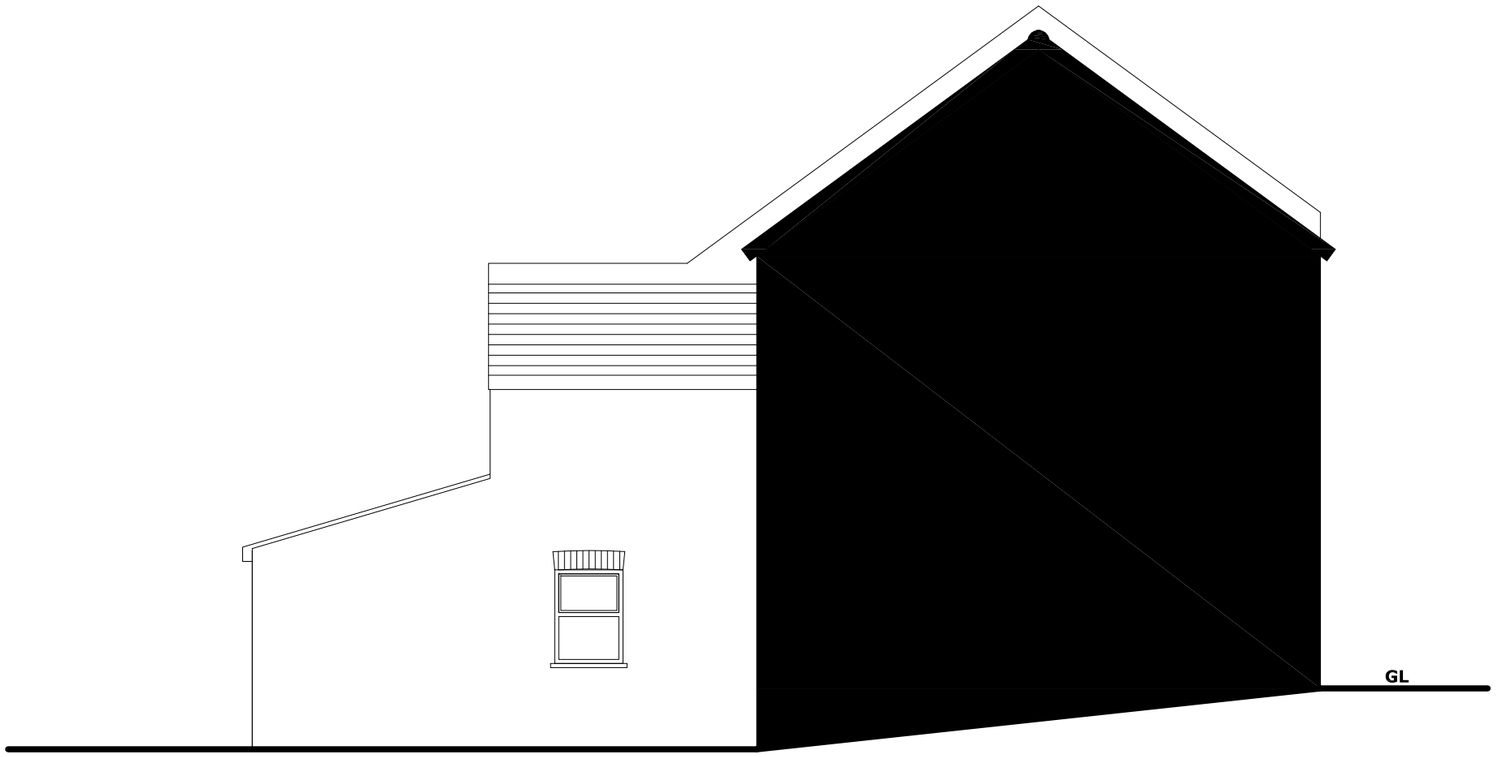

LEFT ELEVATION

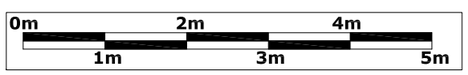

CLIENT	Mr S Aboajye			TERI OKORO CHARTERED ARCHITECTS ARCHITECTURE * PROJECT MANAGEMENT 1A GATWARD CLOSE, LONDON N21 1AS TEL 0208 360 8457 FAX 0208 360 7462 © 2012 email: teri@toca-uk.com
PROJECT	17 Kings Road, London N17 8NP			
DRWG NAME	Existing Elevation	SCALE 1:75@A3	DATE Feb 2016	
DRWG No 513 - 4	REVISION No	DRAWN E.T/HY	CHECKED BY T.O	

toca