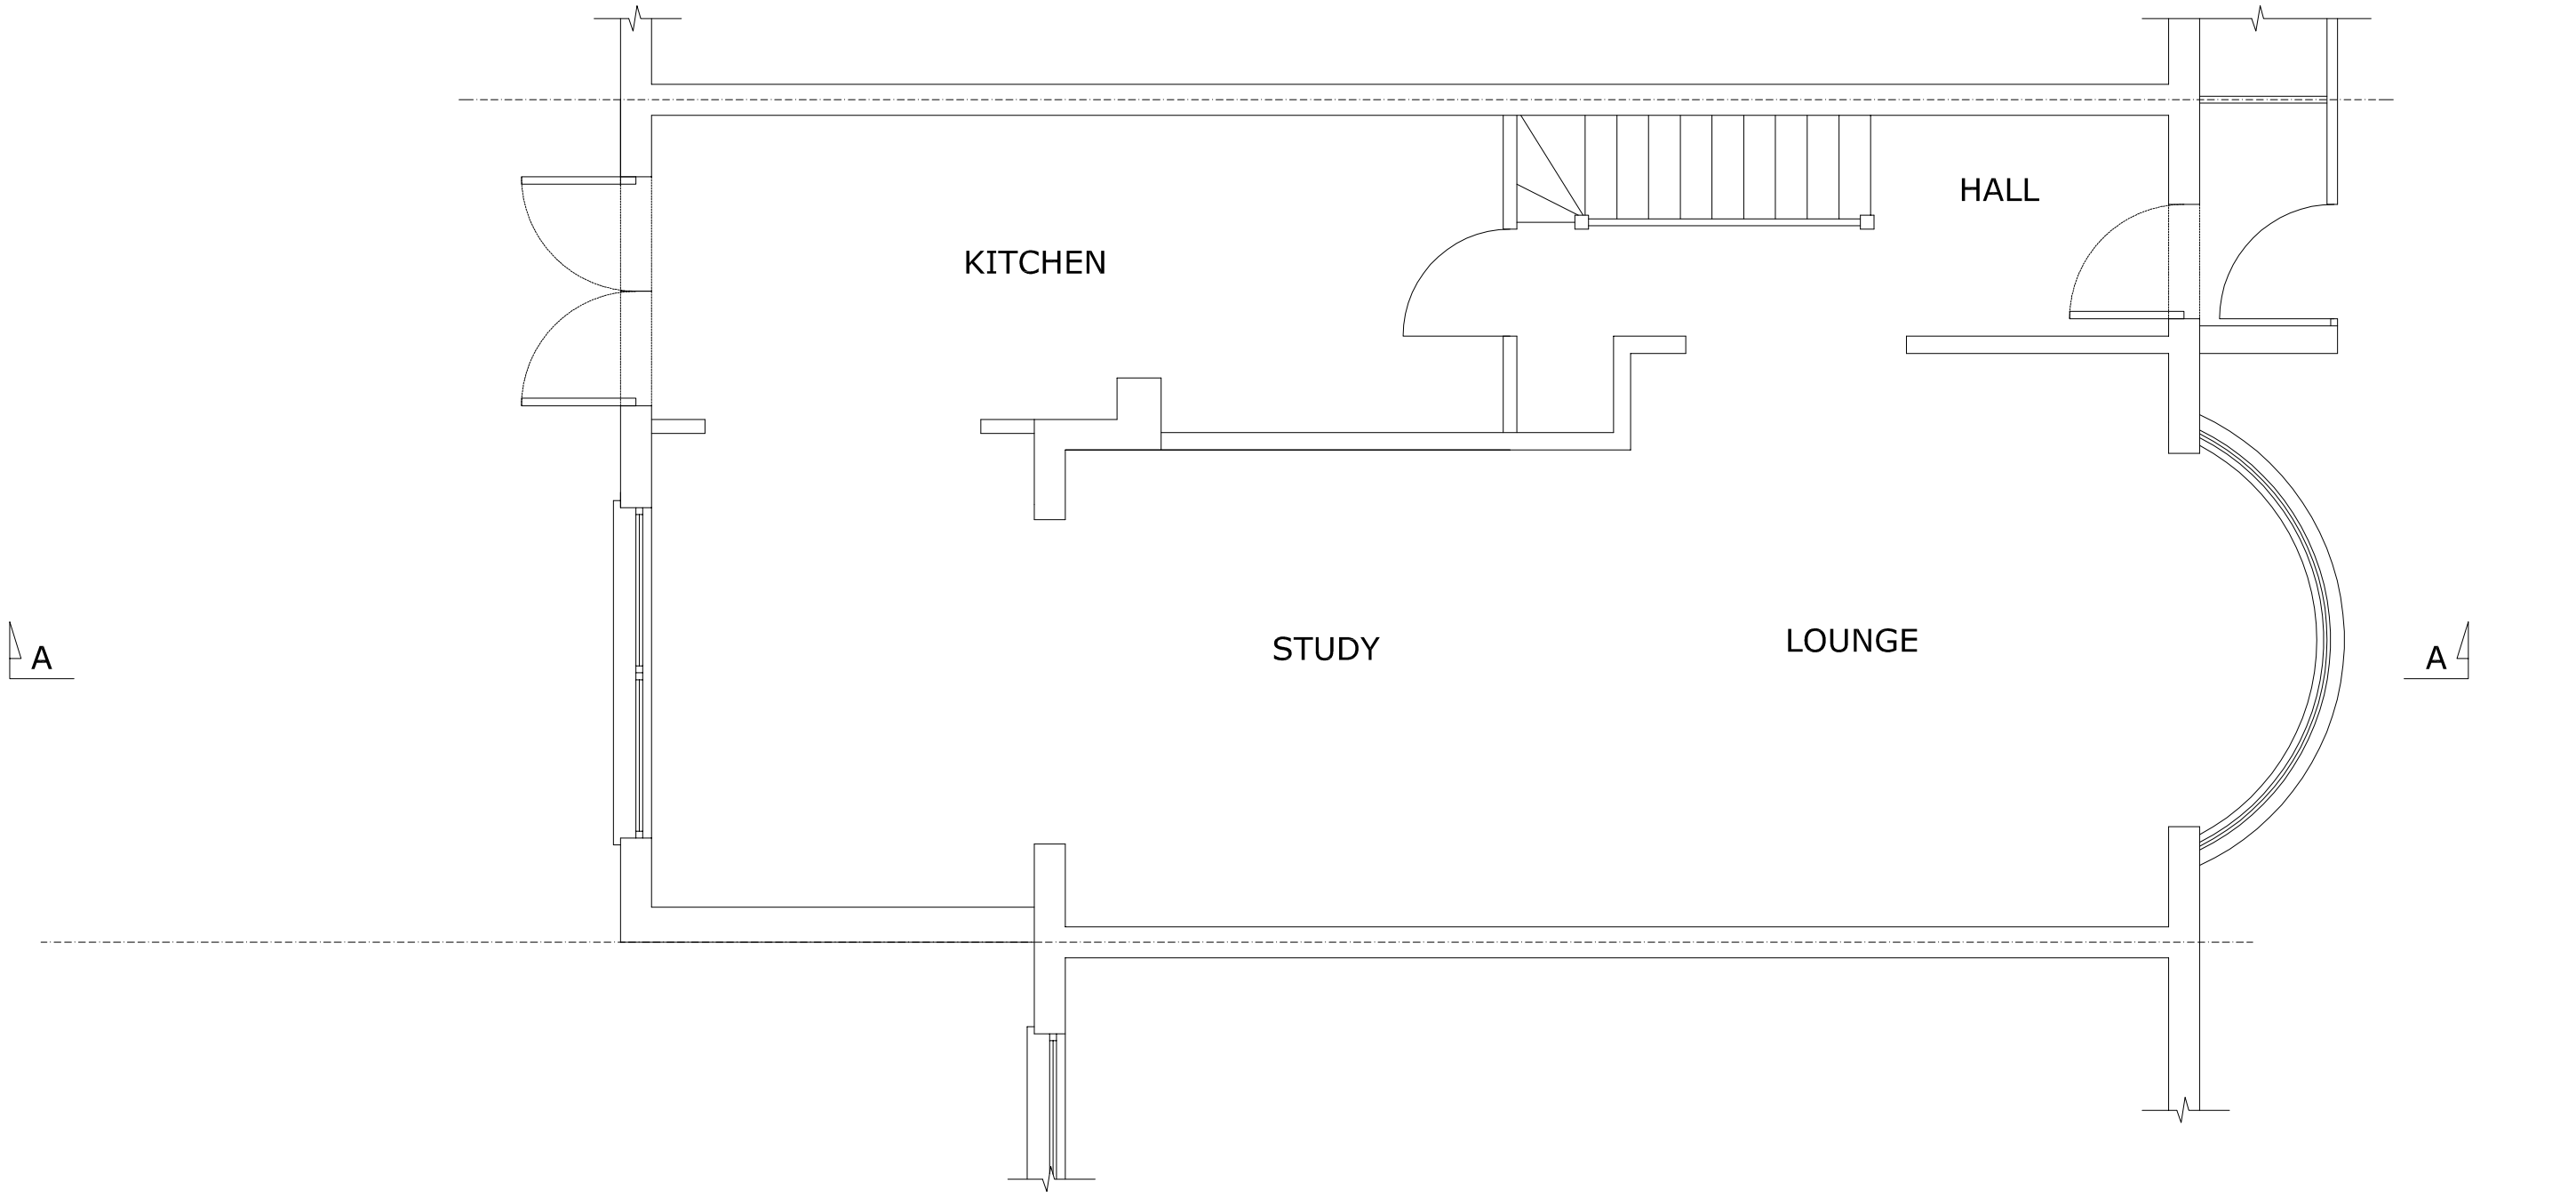

Project No. 16 012	Project 183 DOWNHILLS WAY	Drawings No. PL 201 REV A	Date APR 2016	CAPE CONSTRUCTION DESIGN & BUILD
Client Mr ISMET	Drawings Title PROPOSED GROUND FLOOR		Scale 1/50 @ A3	

email:sam@capeconstruction.net
Web:www.capeconstruction.net
30 GRATTON TERRACE, NW2 6QE
TEL:02084505703, Mobile:07725304556

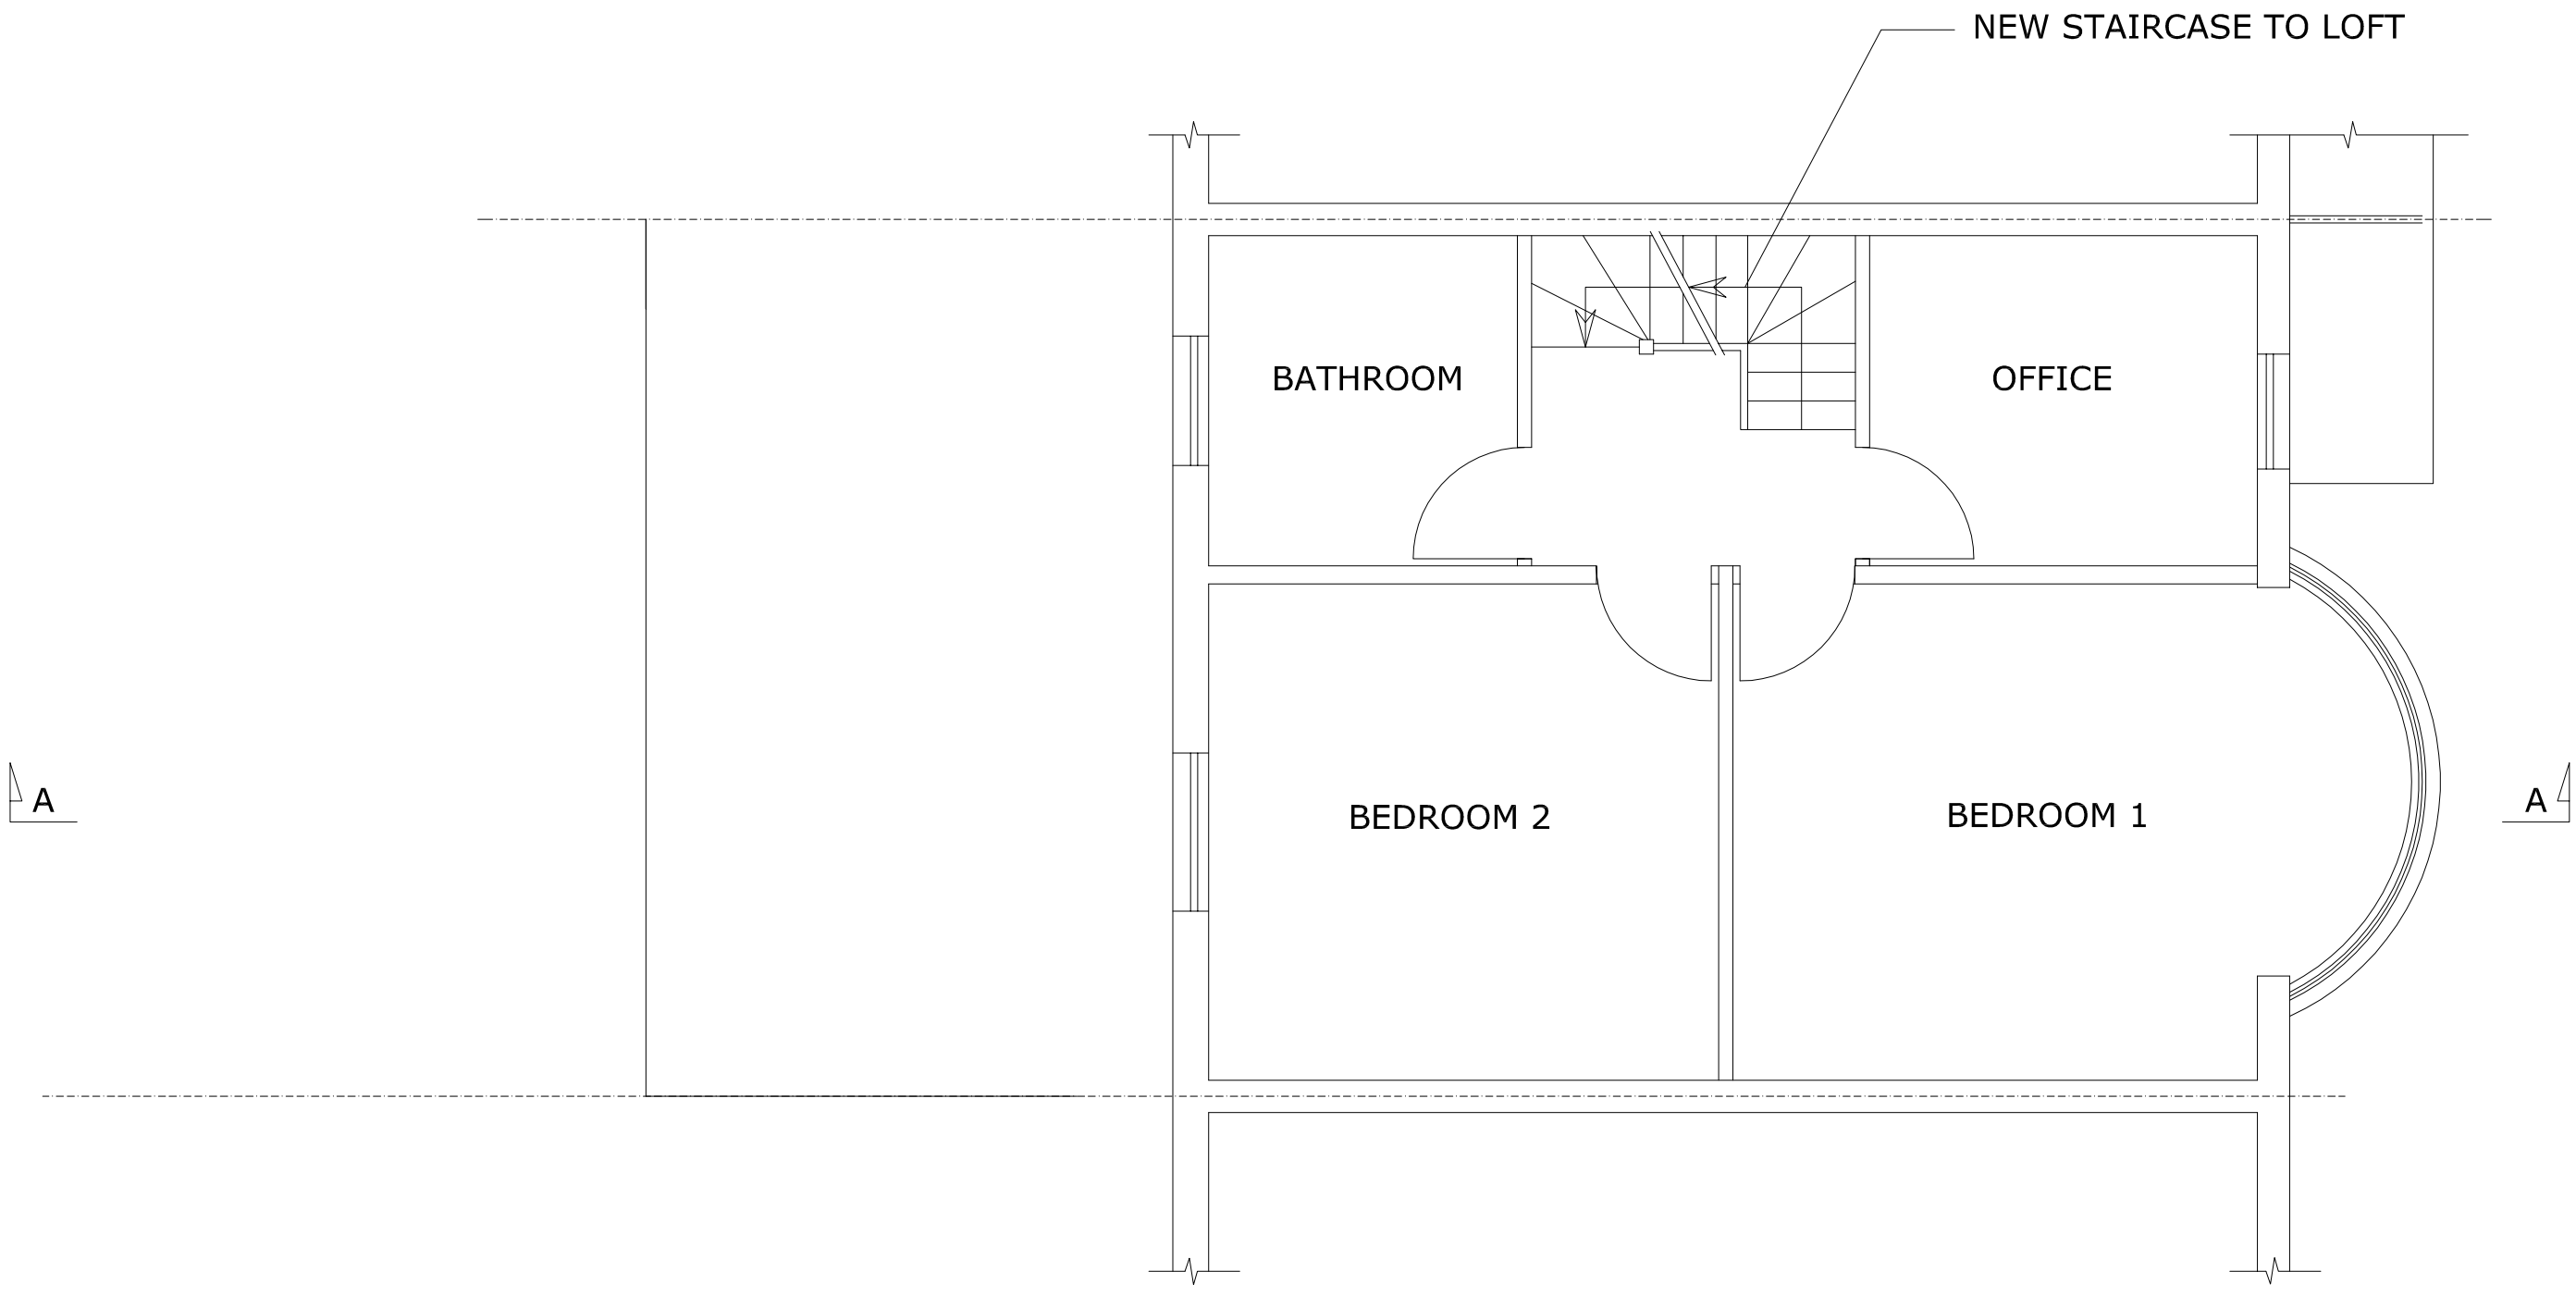

0 1M 2M 3M 4M 5M

Project No. 16 012	Project 183 DOWNHILLS WAY	Drawings No. PL 202 REV A	Date APR 2016	CAPE CONSTRUCTION DESIGN & BUILD
Client Mr ISMET	Drawings Title PROPOSED FIRST FLOOR PLAN		Scale 1/50	

email:sam@capeconstruction.net
Web:www.capeconstruction.net
30 GRATTON TERRACE, NW2 6QE
TEL:02084505703, Mobile:07725304556

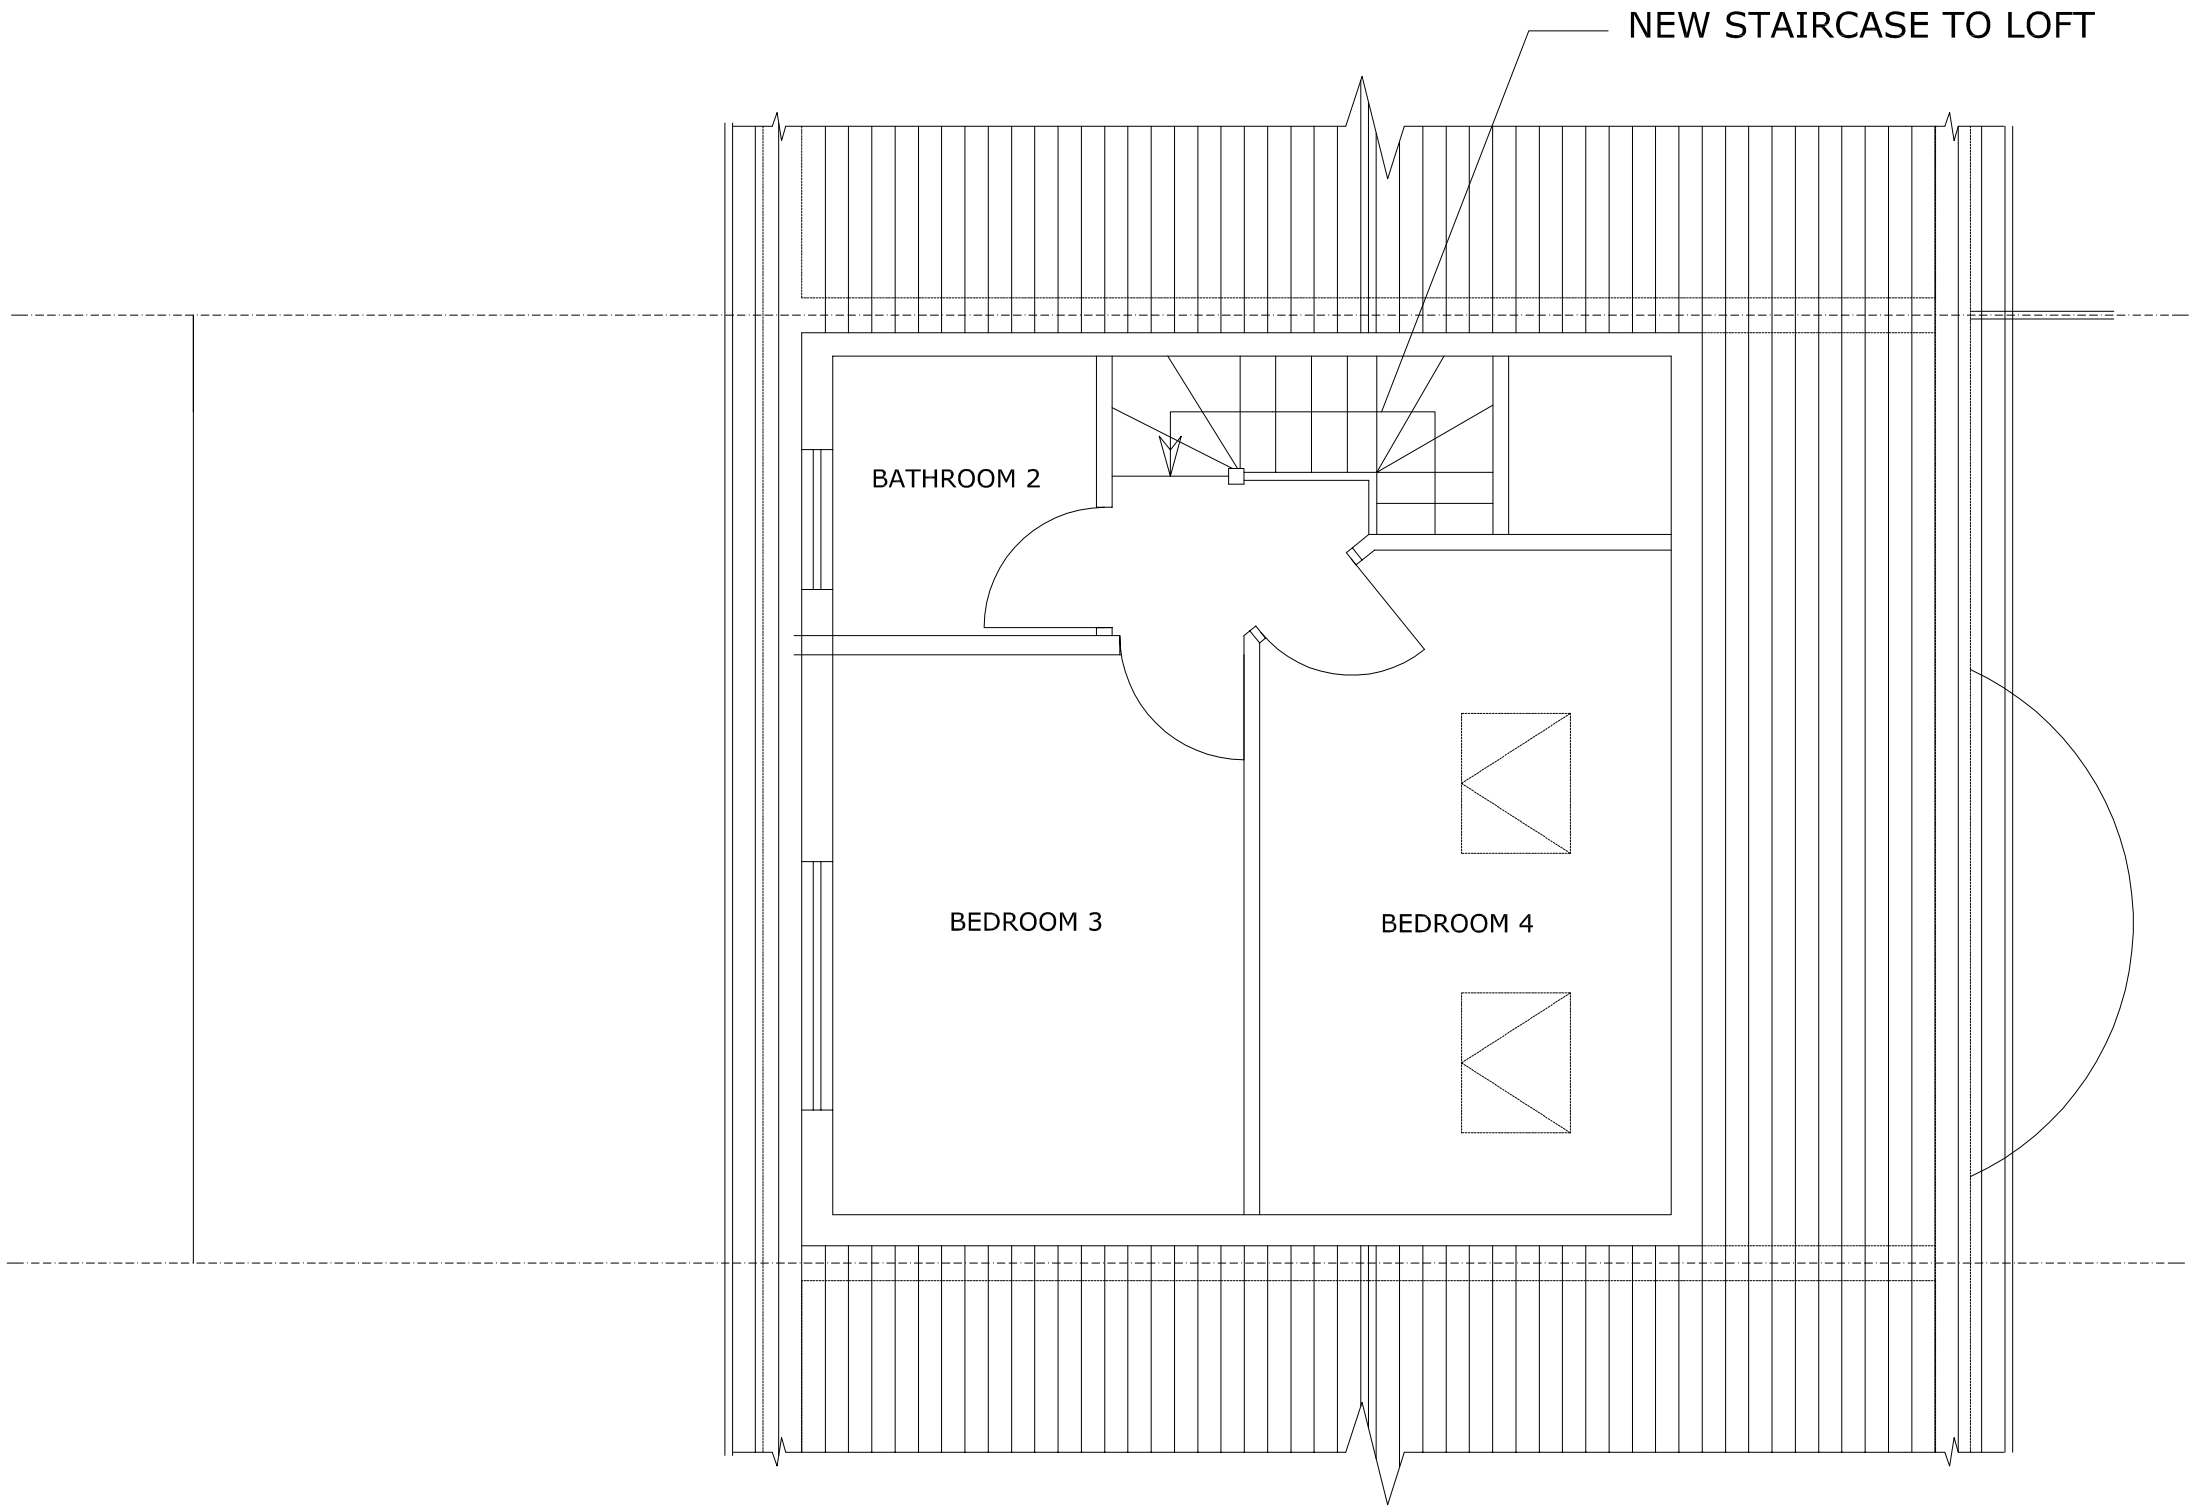

0 1M 2M 3M 4M 5M

Project No. 16 012	Project 183 DOWNHILLS WAY	Drawings No. PL 204	Date APR 2016	CAPE CONSTRUCTION DESIGN & BUILD
Client Mr ISMET	Drawings Title PROPOSED LOFT PLAN		Scale 1/50	

email:sam@capeconstruction.net
Web:www.capeconstruction.net
30 GRATTON TERRACE, NW2 6QE
TEL:02084505703, Mobile:07725304556

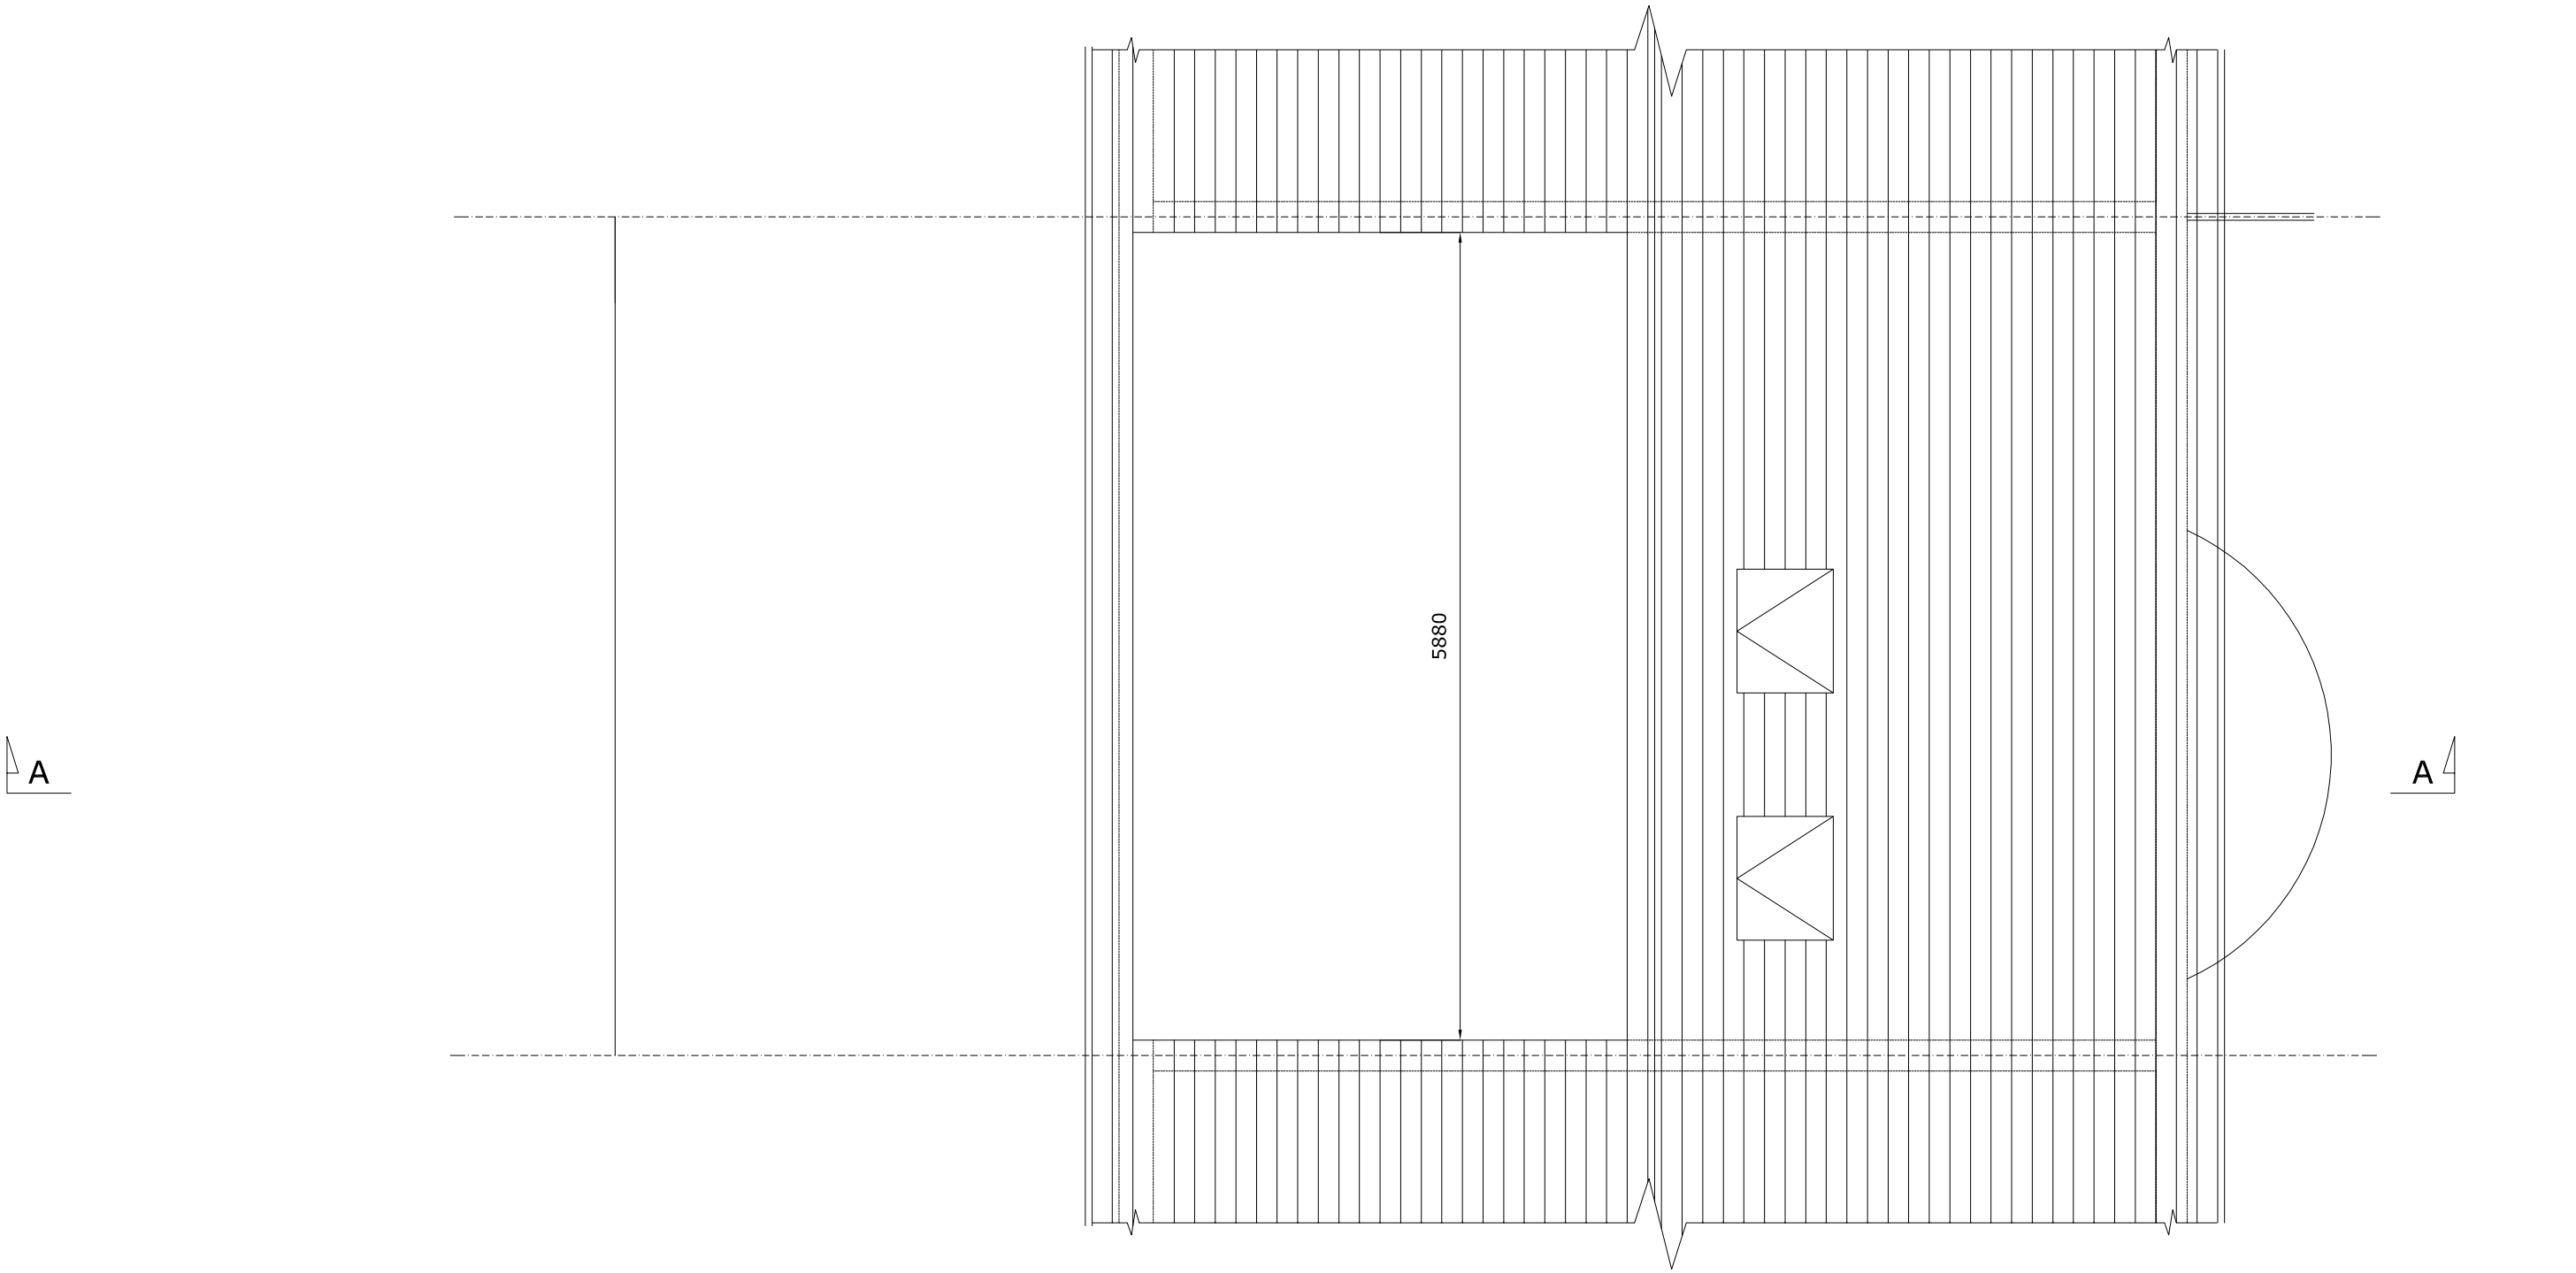

Project No. 16 012	Project 183 DOWNHILLS WAY	Drawings No. PL 203	Date APR 2016	CAPE CONSTRUCTION DESIGN & BUILD
Client Mr ISMET	Drawings Title PROPOSED ROOF PLAN		Scale 1/50	

email:sam@capeconstruction.net
Web:www.capeconstruction.net
30 GRATTON TERRACE, NW2 6QE
TEL:02084505703, Mobile:07725304556

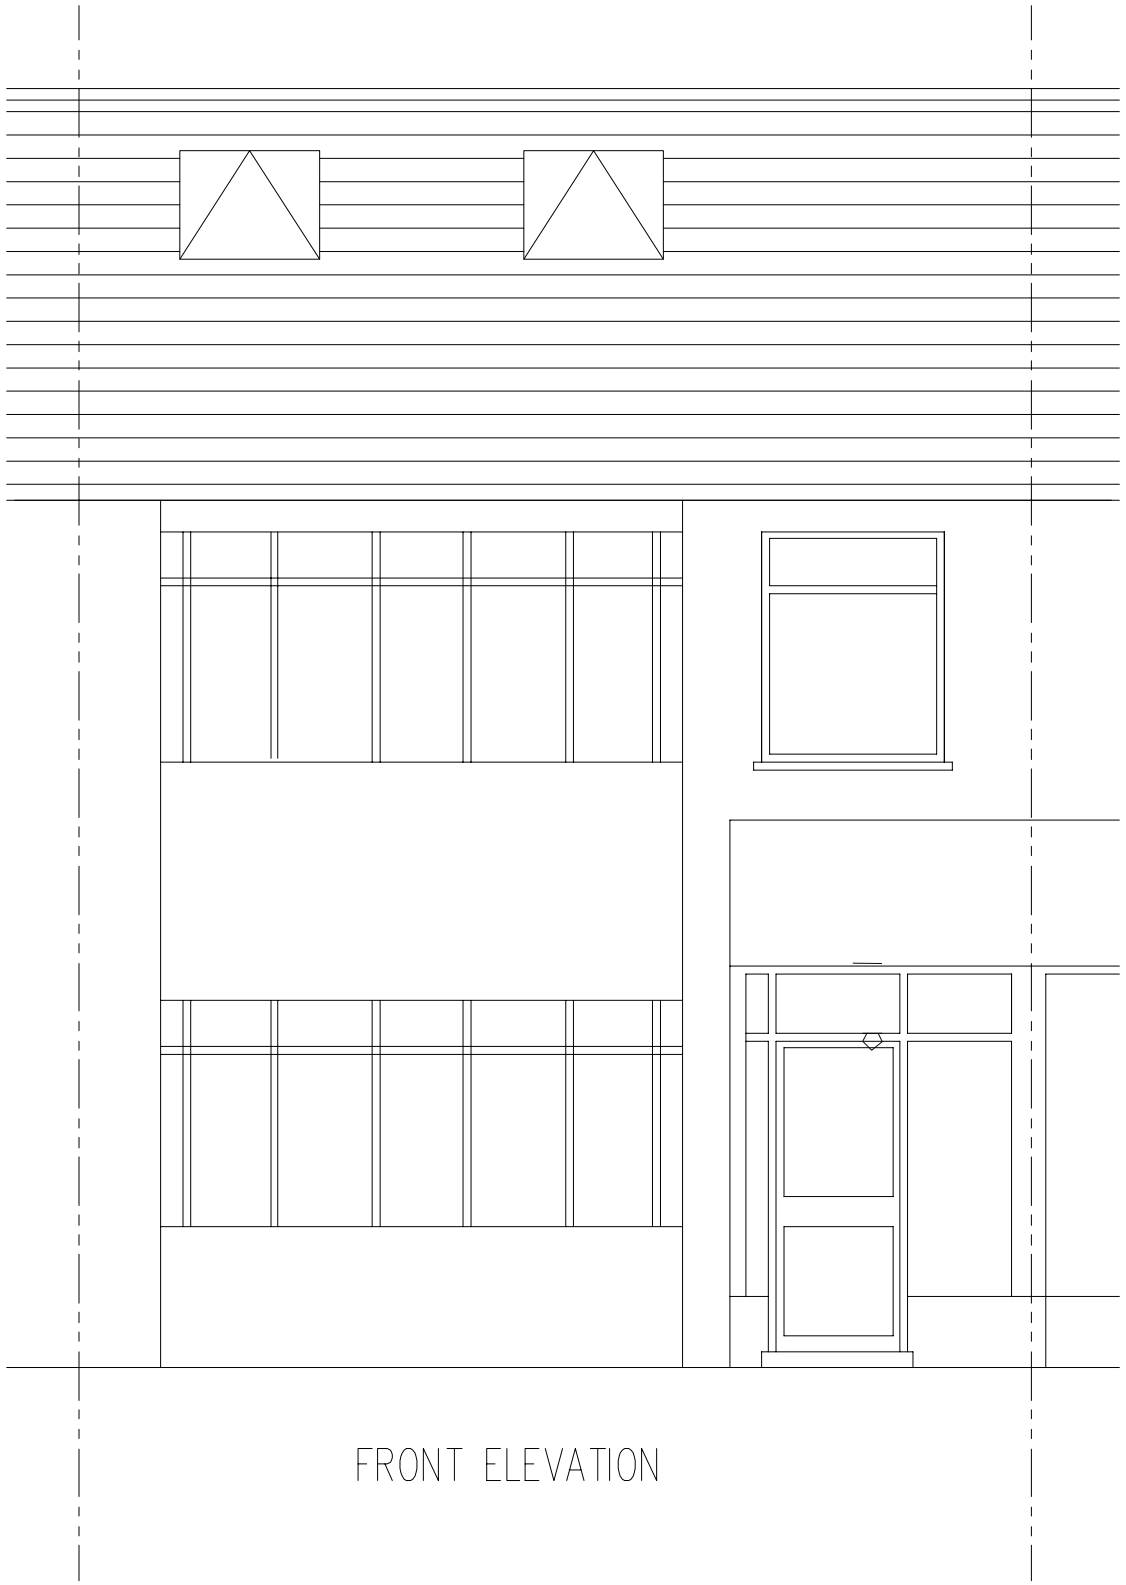

FRONT ELEVATION



BACK ELEVATION

0 1M 2M 3M 4M 5M

Project No. 16 012	Project 183 DOWNHILLS WAY	Drawings No. EL 211	Date APR 2016	CAPE CONSTRUCTION DESIGN & BUILD
Client Mr ISMET	Drawings Title PROPOSED FRONT & REAR ELEVATIONS		Scale 1/50 @ A3	

email:sam@capeconstruction.net
Web:www.capeconstruction.net
30 GRATTON TERRACE, NW2 6QE
TEL:02084505703, Mobile:07725304556

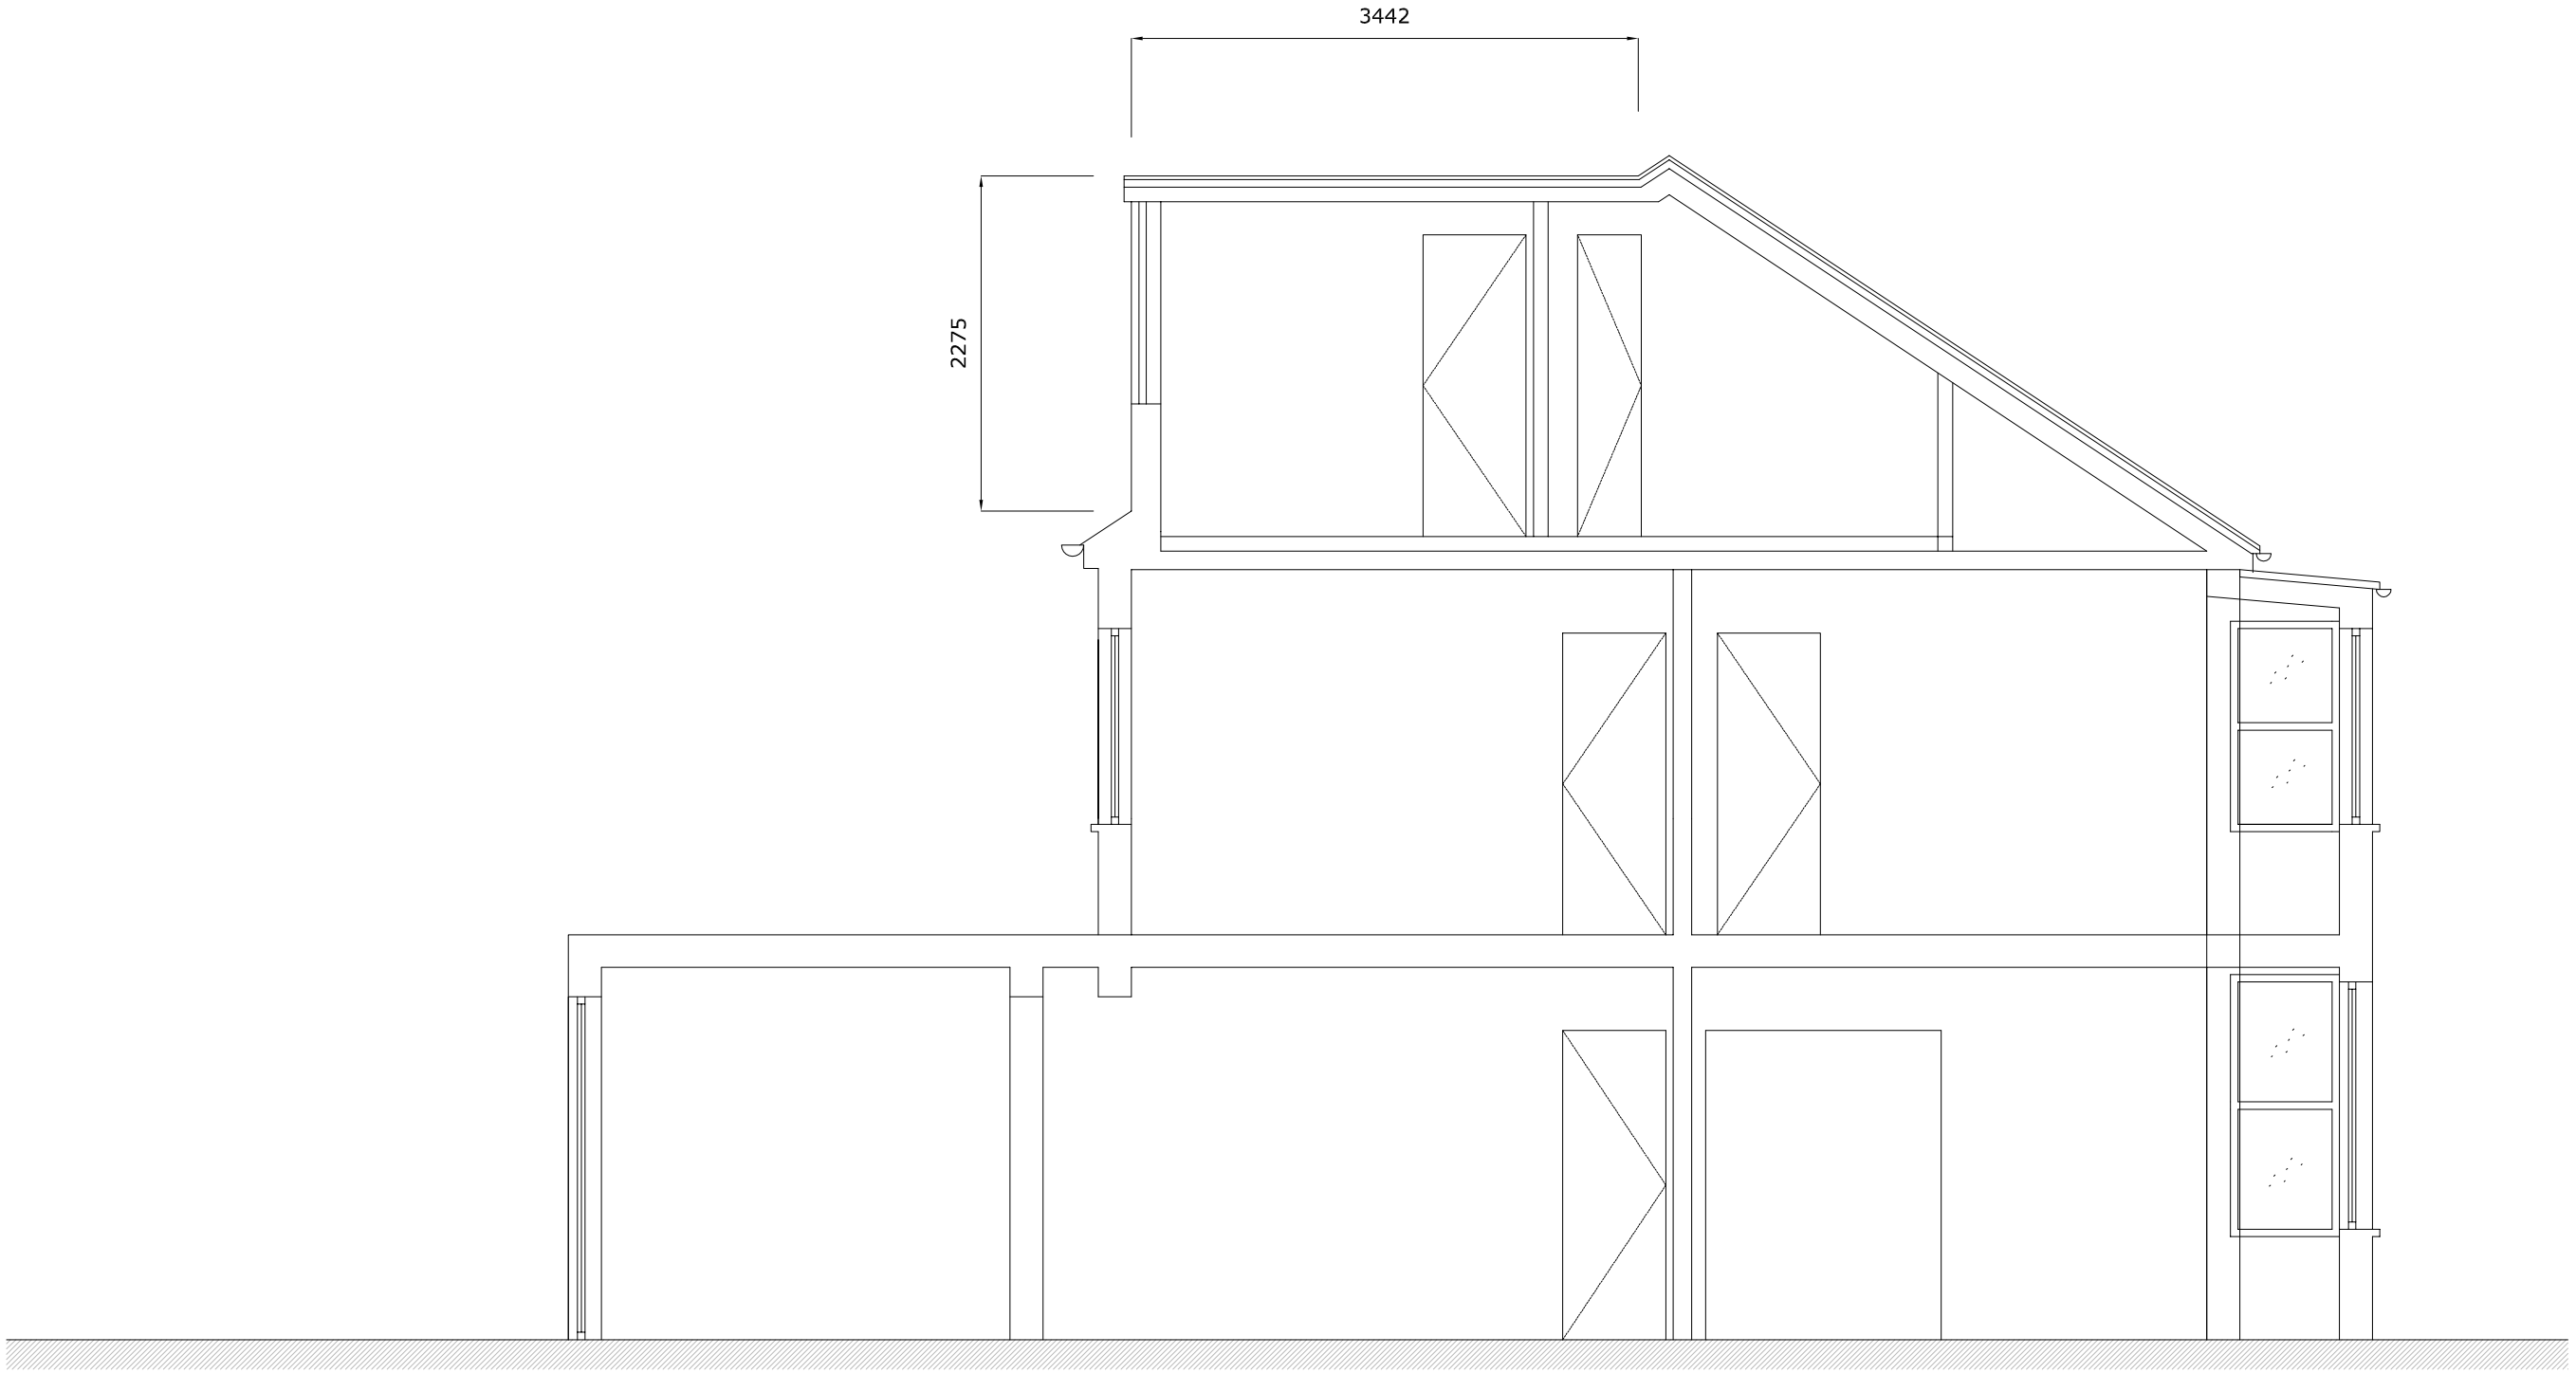

0 1M 2M 3M 4M 5M

Project No. 16 012	Project 183 DOWNHILLS WAY	Drawings No. EL 210	Date APR 2016	CAPE CONSTRUCTION DESIGN & BUILD
Client Mr ISMET	Drawings Title PROPOSED SECTION A-A		Scale 1/50 @ A3	

email:sam@capeconstruction.net
Web:www.capeconstruction.net
30 GRATTON TERRACE, NW2 6QE
TEL:02084505703, Mobile:07725304556