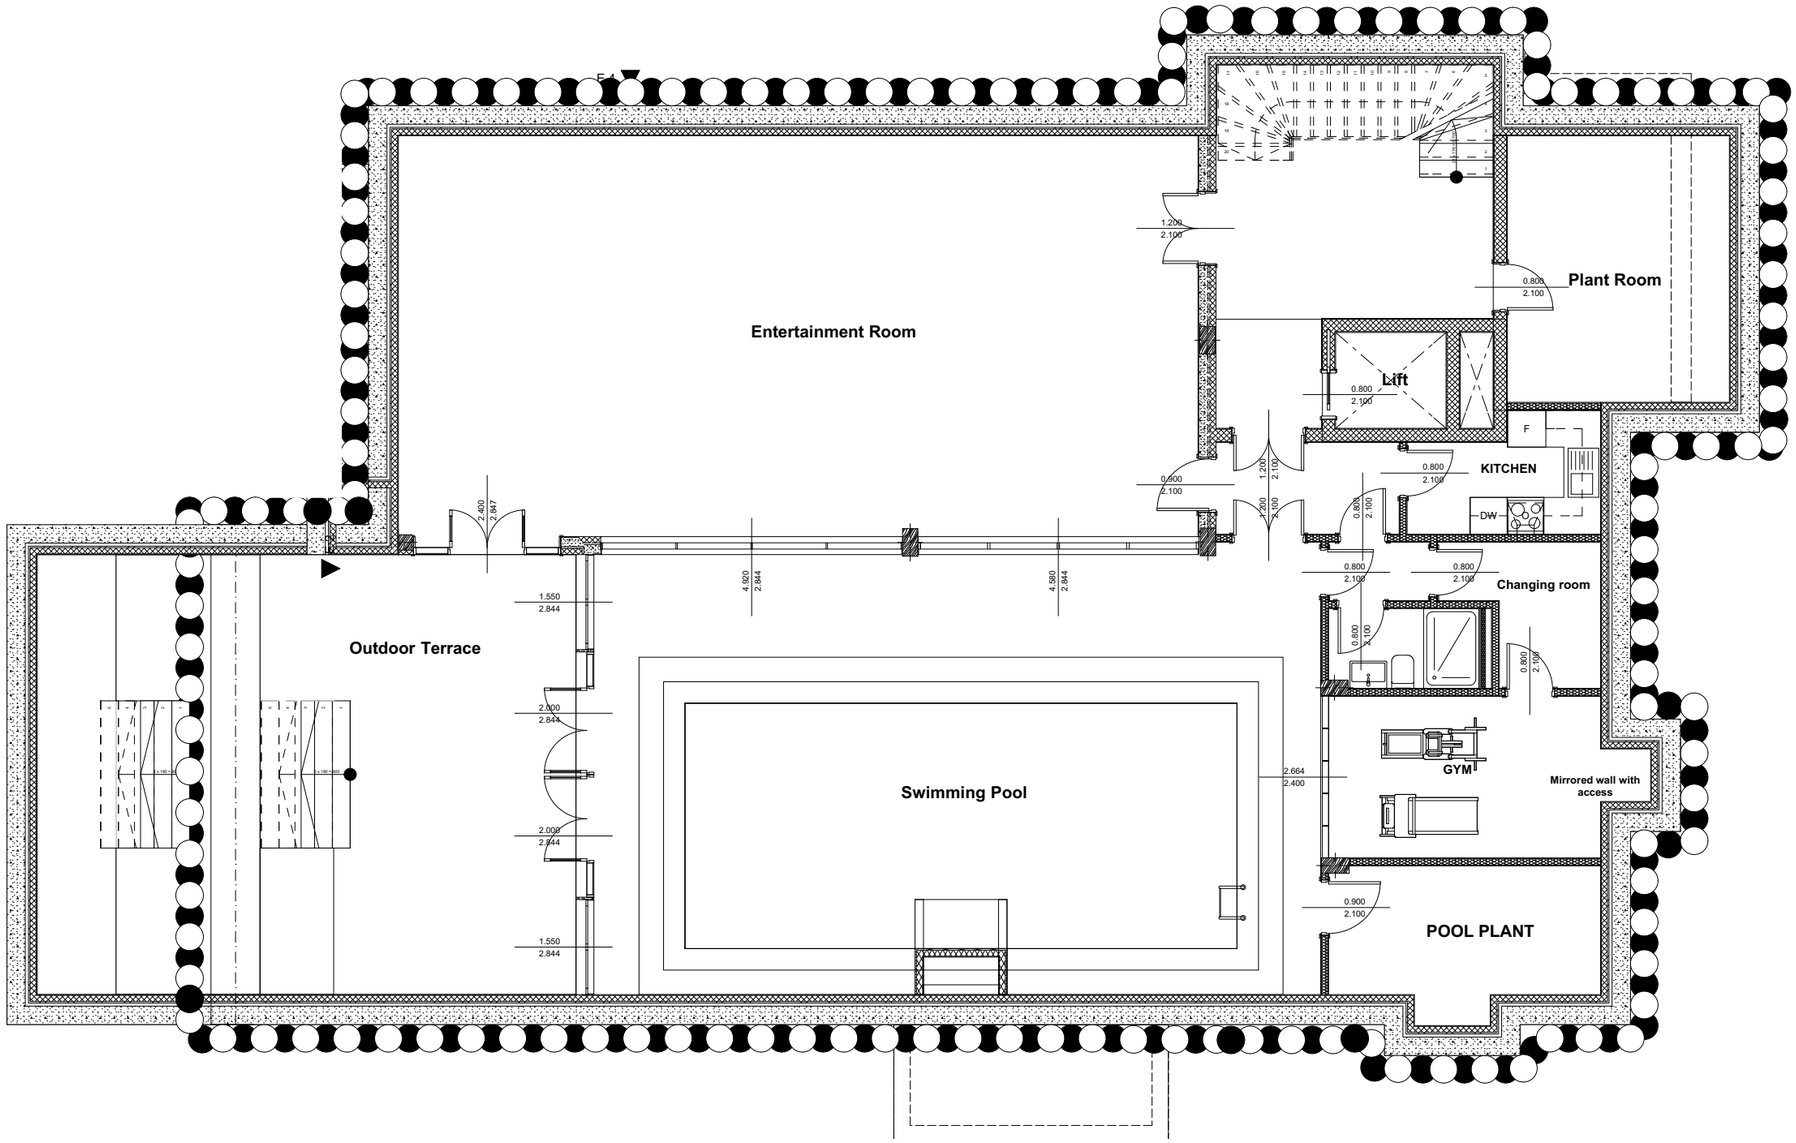

Project:	Private House
Location:	23a Sheldon Avenue - London N6
Client:	Mr & Mrs K.Yazdi
Dwg:	Basement
Dwg Type:	Planning

Scale 1:100 @ A3 Date: March 16

Job No. 1503 Dwg No. PL- 02 Drawn: MIK

CITADEL
Design & Development Ltd.

Unit 2, 120 West Heath Road, London NW3 7TX
Tel: 020 8455 0010 email: mail@citadel.design
www.citadel.design