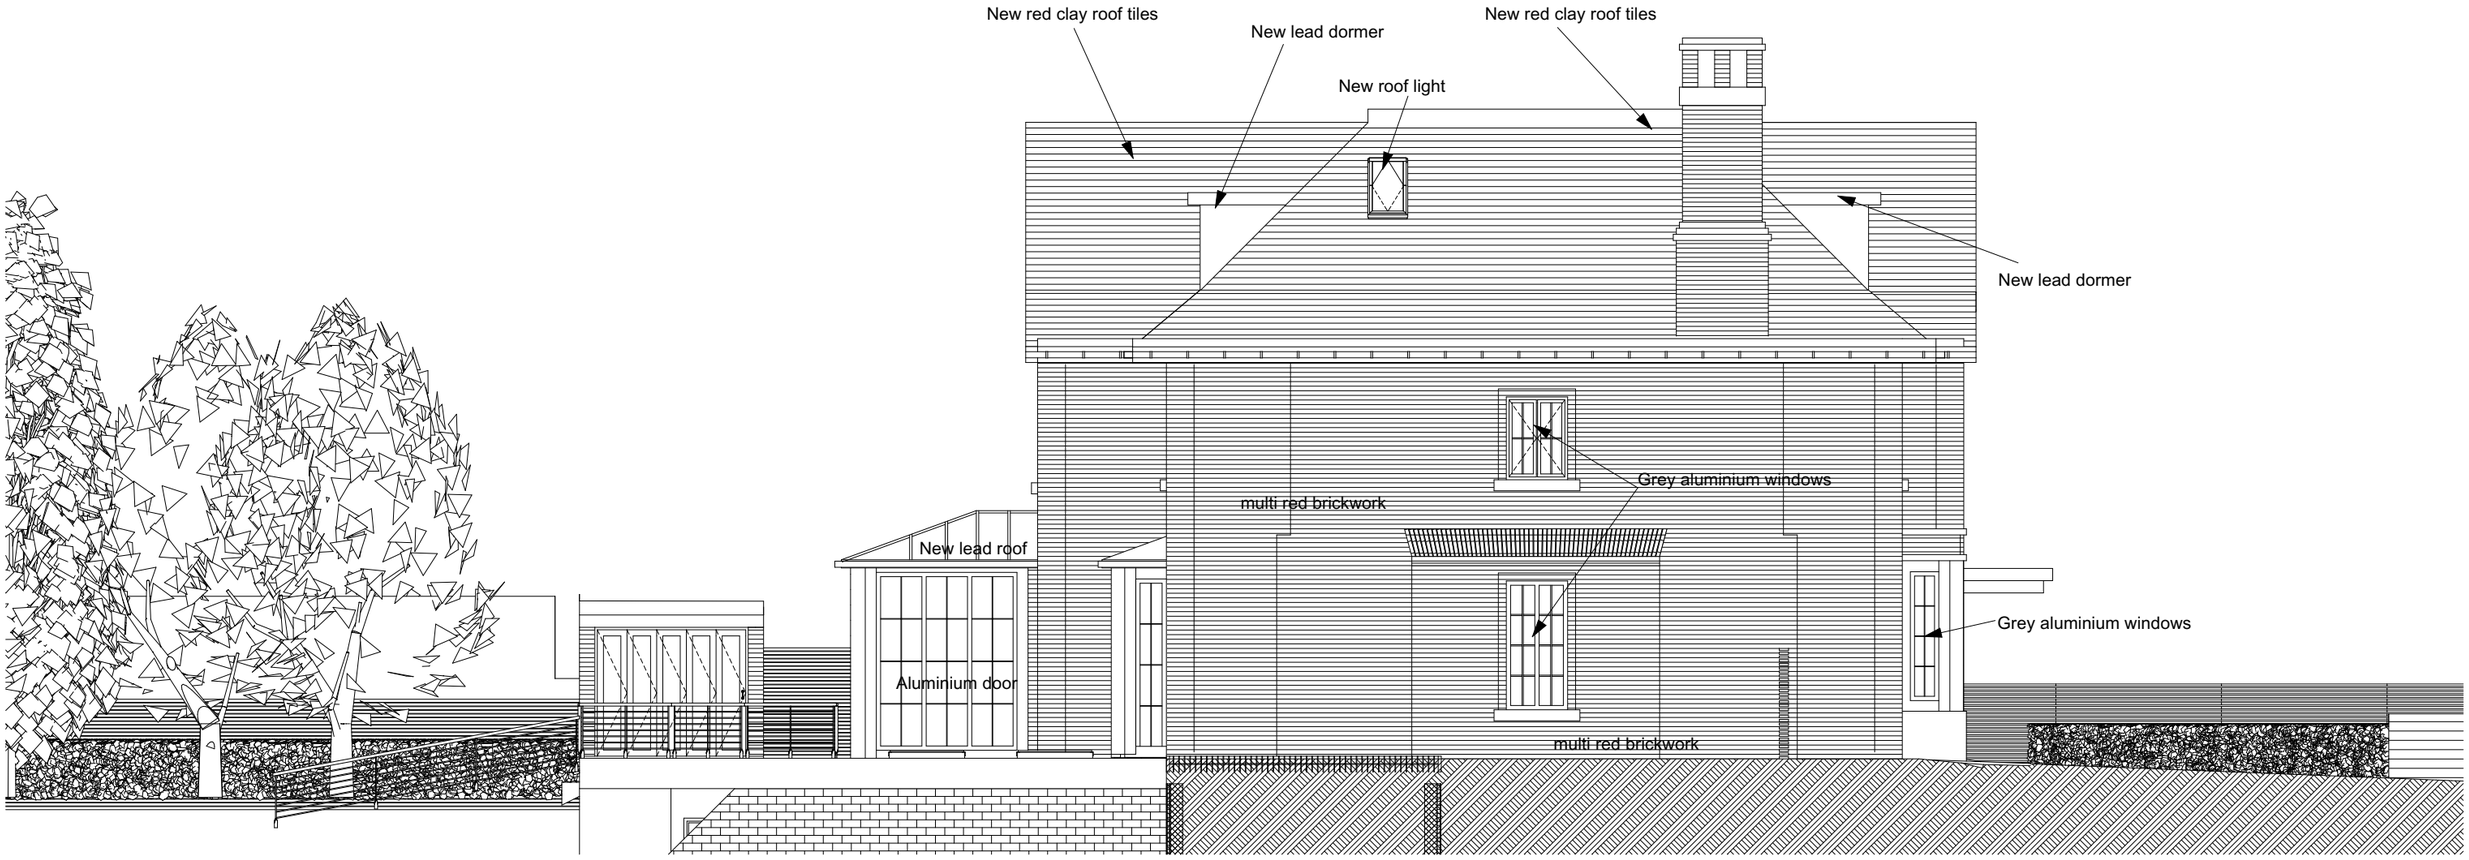


| | |
|---|---|
| **Project:** | Private House |
| **Location:** | 23a Sheldon Avenue - London N6 |
| **Client:** | Mr & Mrs K.Yazdi |
| **Dwg:** | Elevation SW |
| **Dwg Type:** | Planning |
| Scale 1:100 | @ A3 — Date: March 16 |
| Job No. 1503 | Dwg No. PL - 07 — Drawn: MIK |

CITADEL
Design & Development Ltd.

Unit 2, 120 West Heath Road, London NW3 7TX
Tel: 020 8455 0010 email: mail@citadel.design
www.citadel.design