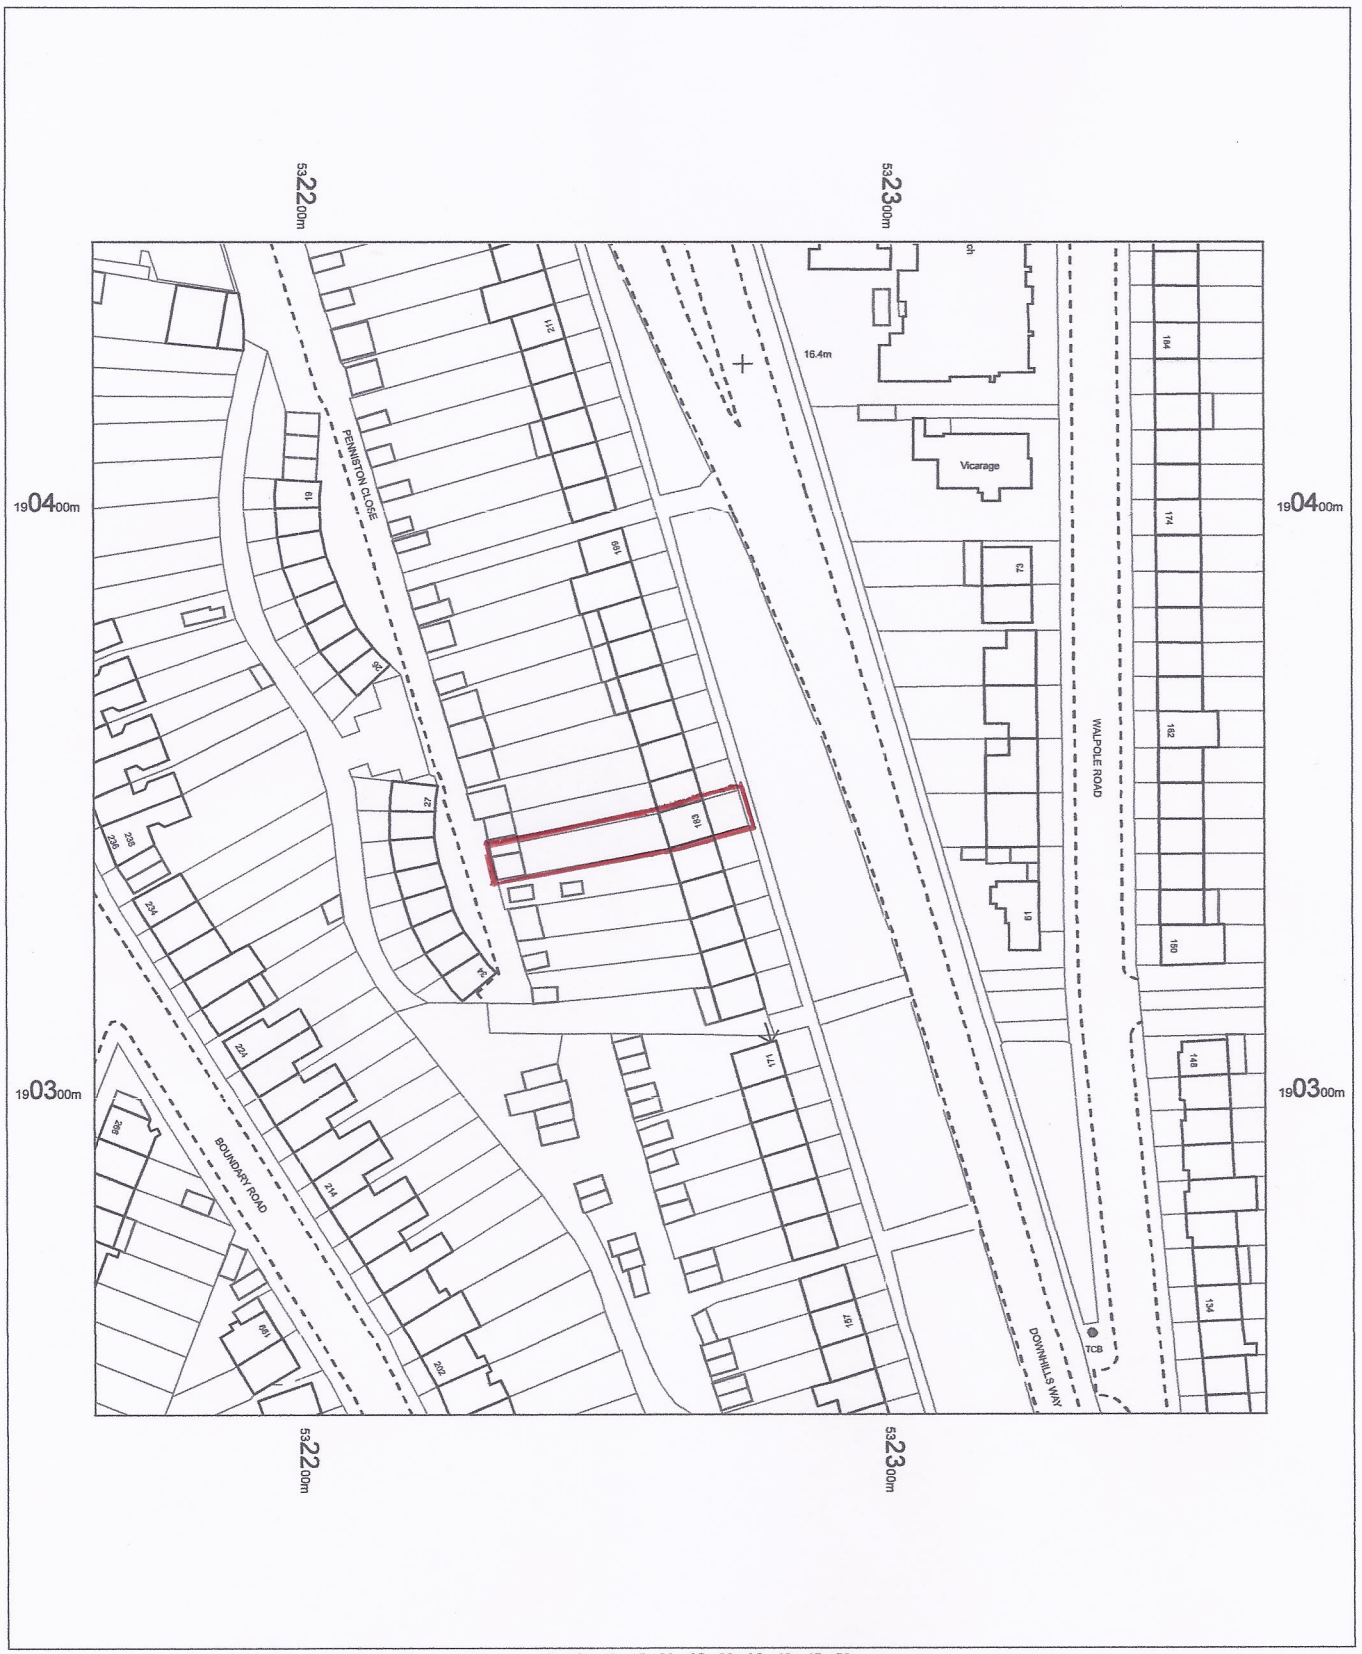

183 Downhills Way,
Tottenham, London, N17 6AH

OS MasterMap 1250/2500/10000 scale
26 January 2016, ID: CM-00496421
www.centremapslive.co.uk

1:1250 scale print at A4, Centre: 532265 E, 190346 N

©Crown Copyright Ordnance Survey. Licence no. 100019980

N

Mapping sourced from Ordnance Survey