


FRONT ELEVATION




REAR ELEVATION

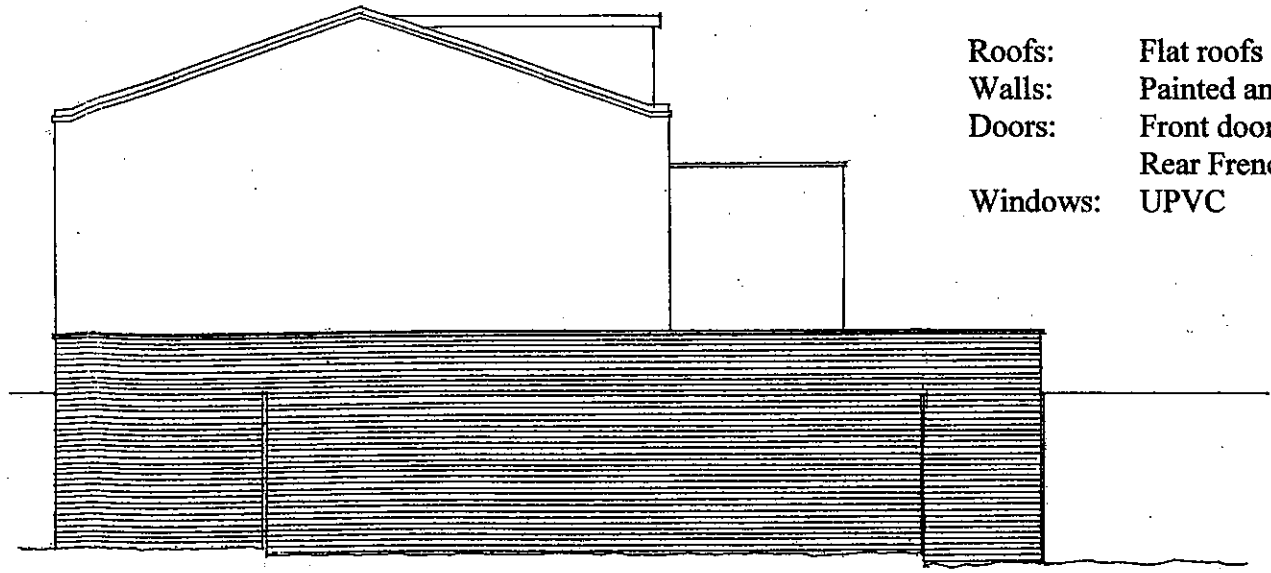

NORTH FLANK ELEVATION

Materials

Roofs:	Flat roofs - high-performance felt
Walls:	Painted and rendered brick or block
Doors:	Front door – painted timber
	Rear French doors - UPVC
Windows:	UPVC

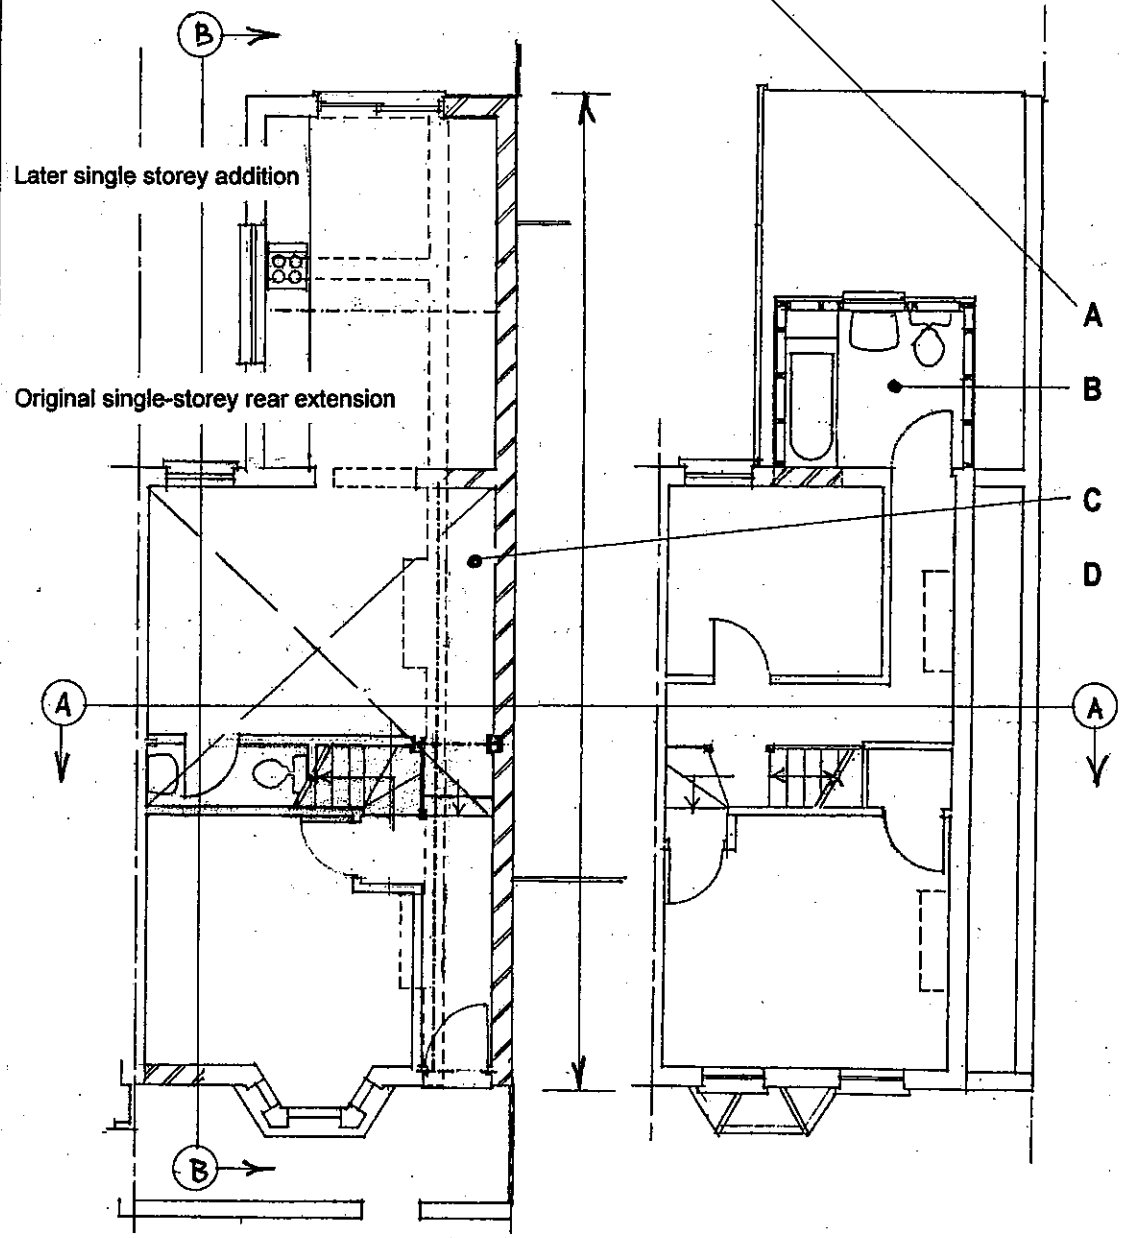

GROUND FLOOR

FIRST FLOOR

N


Planning permission is sought for:

A External wall insulation on front elevation


B Rear first floor bathroom extension

C Single-storey 13m long side extension

D Rear dormer roof extension

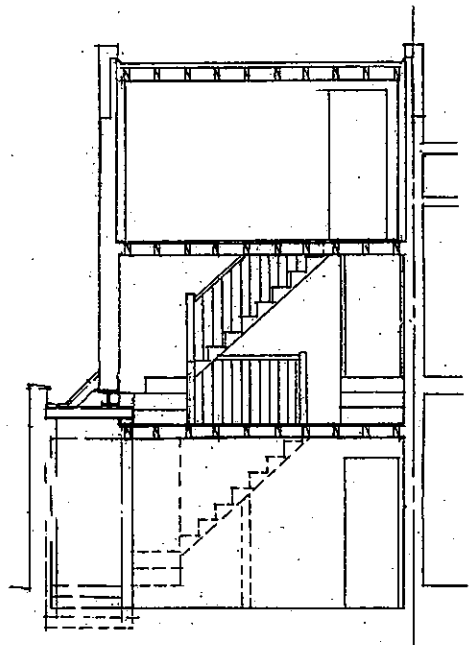

SECTION A–A

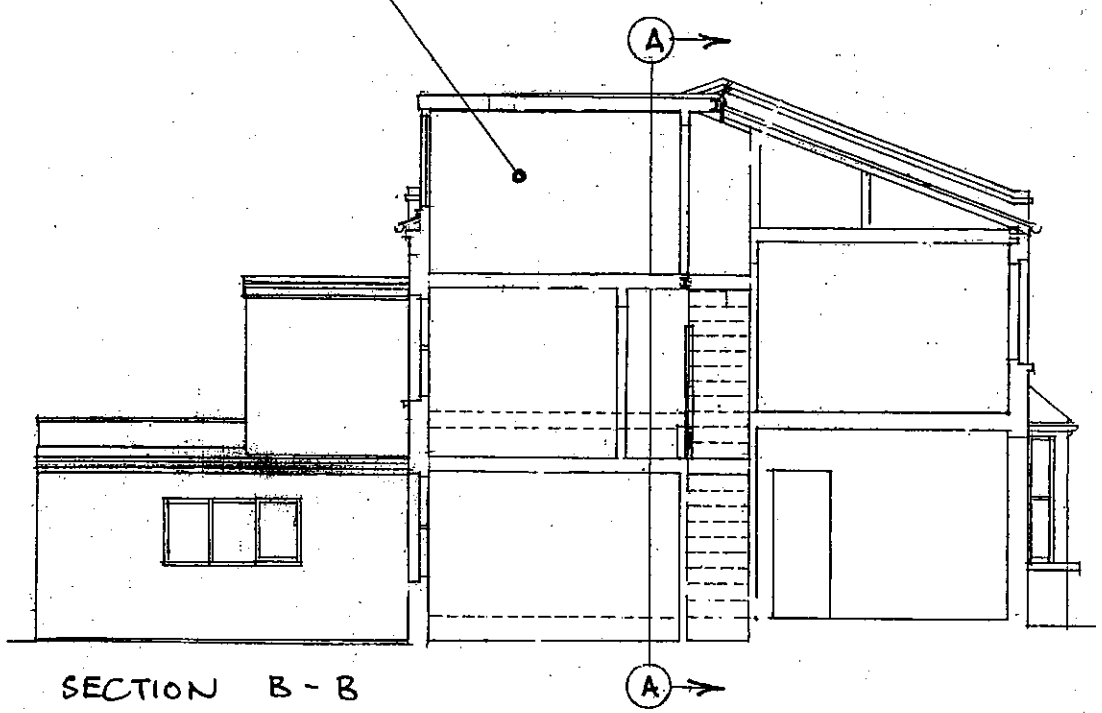

SECTION B - B

0 1 2 3 4 5m

SCALE

Site: 45, WARBERRY ROAD, N22 7TQ

Client: Mr Slawomir Masicz

Project: Side and rear roof extensions + external wall insulation

Dwg.Title: PROPOSED

Scale: 1:100 @ A3

Date: Feb 2015

Ref.: 14/73

Dwg. No.: 1473/2C

Jonathan Shattock

Chartered Building Surveyors

1, Lordship Grove, London N16 0QB

Tel. 0208-809 4424 : Fax 0208-800 8085