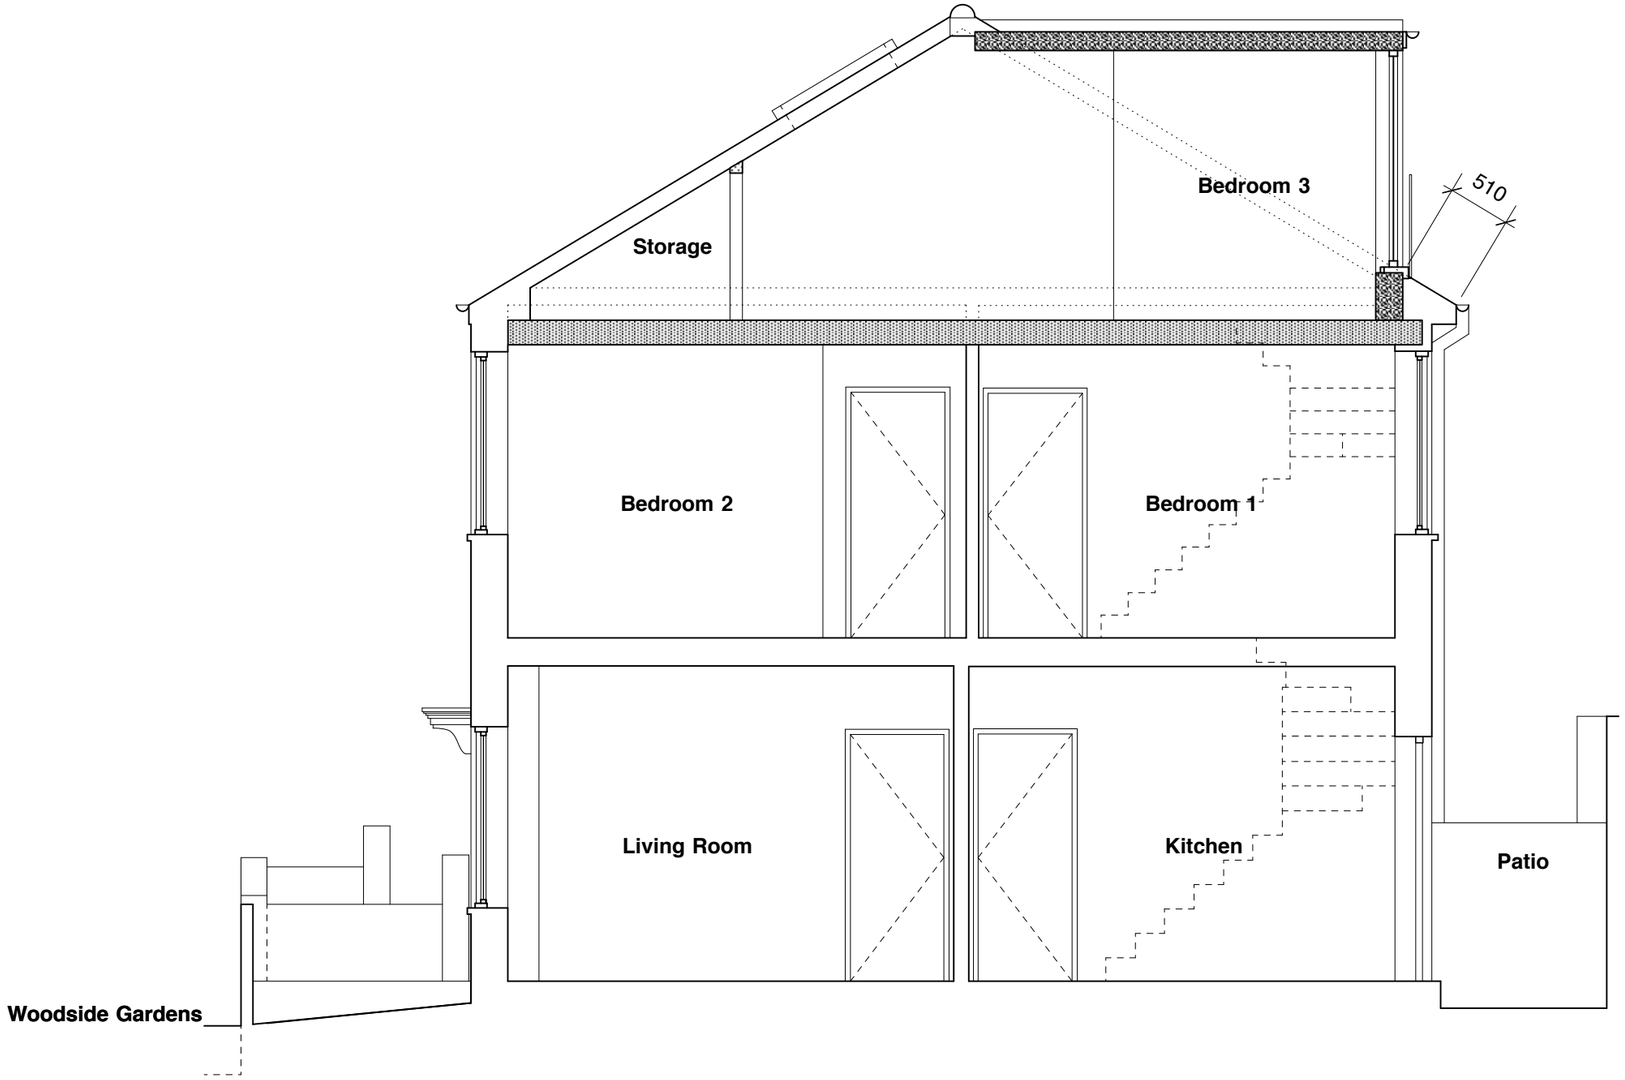



**Proposed Section CC**
scale 1:50

0 1 2 M

**GLA Architecture and Design**
Southgate Office Village, Block E, First Floor,
286A Chase Road, London, N14 6HF
T 020 8886 5100 F 020 8886 0669 E g@glaad.co.uk

Revision:- **A2**: 01.08.16: eg : Dormer size amended.
Revision:- **A1**: 24.07.16: dk : Dimension added.

| | | |
|---|---|---|
| Client<br>Mr. CHRIS CHIMONAS | | |
| Main Contractor | | |
| Project<br>LOFT EXTENSION TO<br>24f WOODSIDE GARDENS<br>LONDON N17 6UW | | |
| Drawing Title<br>PROPOSED SECTION CC | | |
| Scale<br>1:50 @ A3 | Date<br>May 2016 | Drawn By<br>SS |
| Project No.<br>1607-F | Drawing No.<br>16 | Rev.<br>A2 |

DO NOT SCALE THIS DRAWING.
ALL DIMENSIONS TO BE CHECKED ON SITE

© Copyright

**DRAWING STATUS**

**A** SCHEME - Outline/Scheme drawings for proposals, budgets, etc.

**B** DESIGN DEVELOPMENT - Evolving final design drawings for approvals, tenders, billing etc.

**C** CONSTRUCTION - Fully developed drawings issued under instruction for construction.

ONLY STATUS '**C**' DRAWINGS TO BE USED FOR CONSTRUCTION PURPOSES