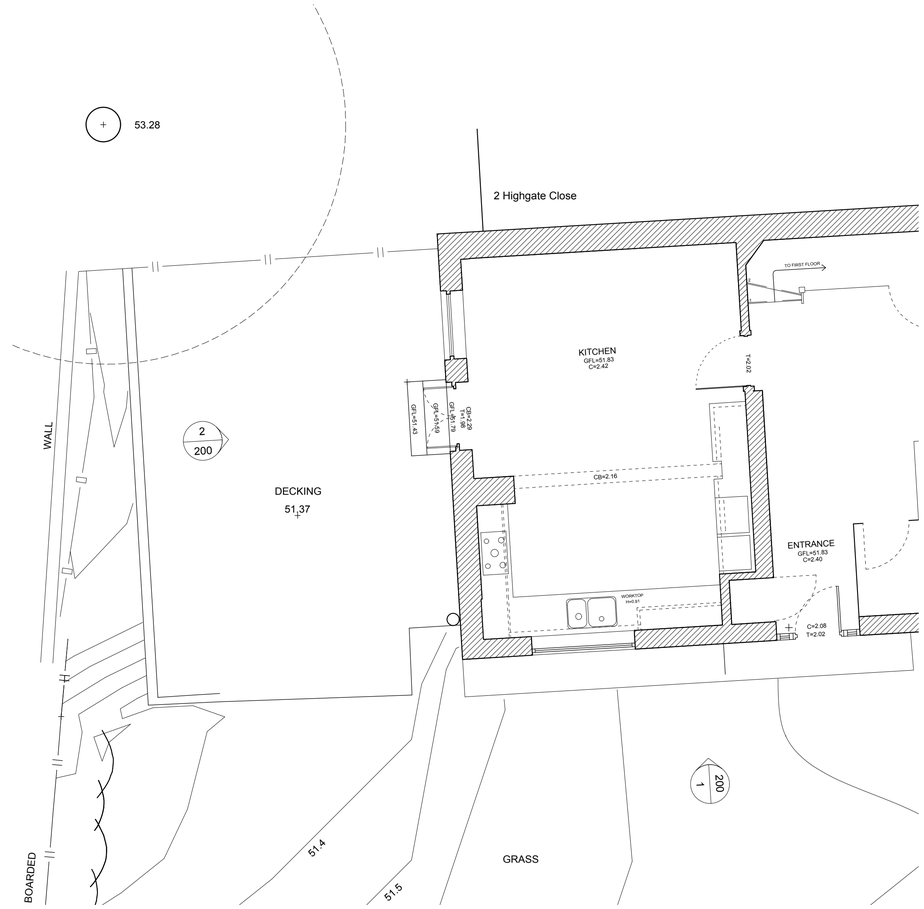

1 Existing part plan
Scale: 1:50

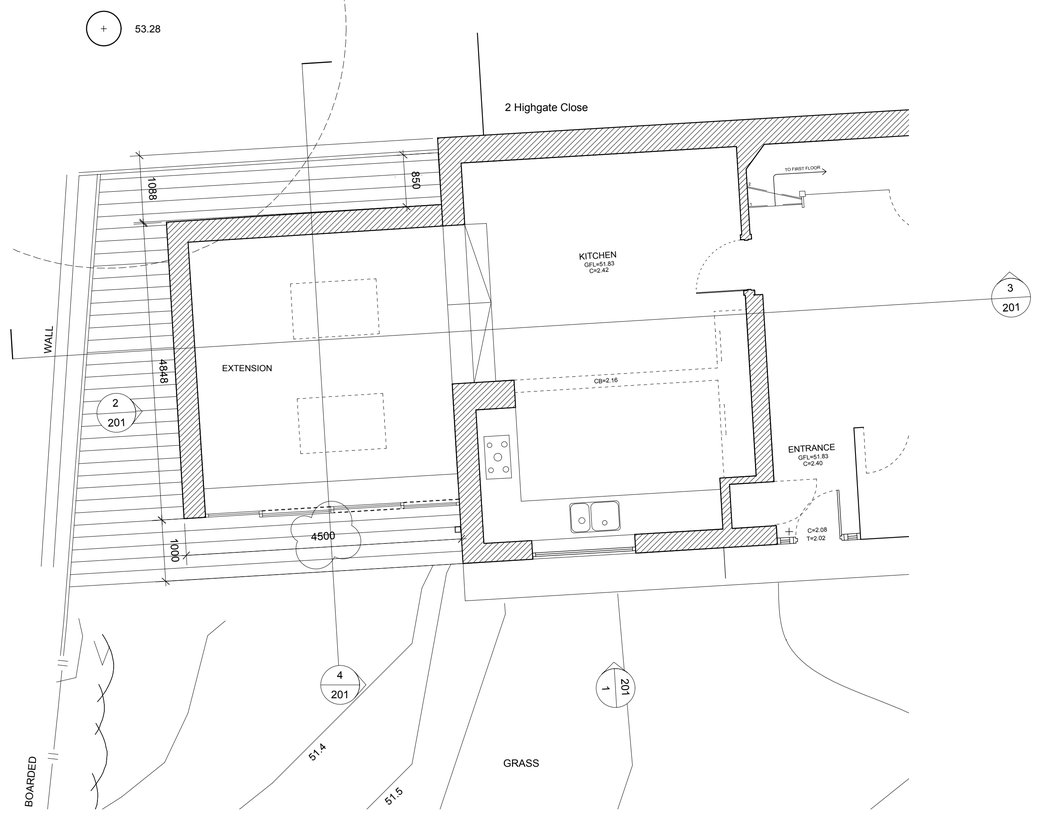

2 Proposed part plan
Scale: 1:50

Amos Goldreich Architecture
Studio 32
Bickerton House
25 Bickerton Road
London N19 5JT
T +44(0)207272 2532
E info@agarchitecture.net
www.agarchitecture.net

N

0 1 2 3 M

project
1 Highgate close

drawing title
Existing and proposed plans

drawn		
MR		
date	scale @ A1	status
May 2016	1:50	Planning
project number	drawing number	rev.
101	P-101	A

rev date initials description

location