
NOTE: ALL PROPOSED MATERIALS TO MATCH EXISTING

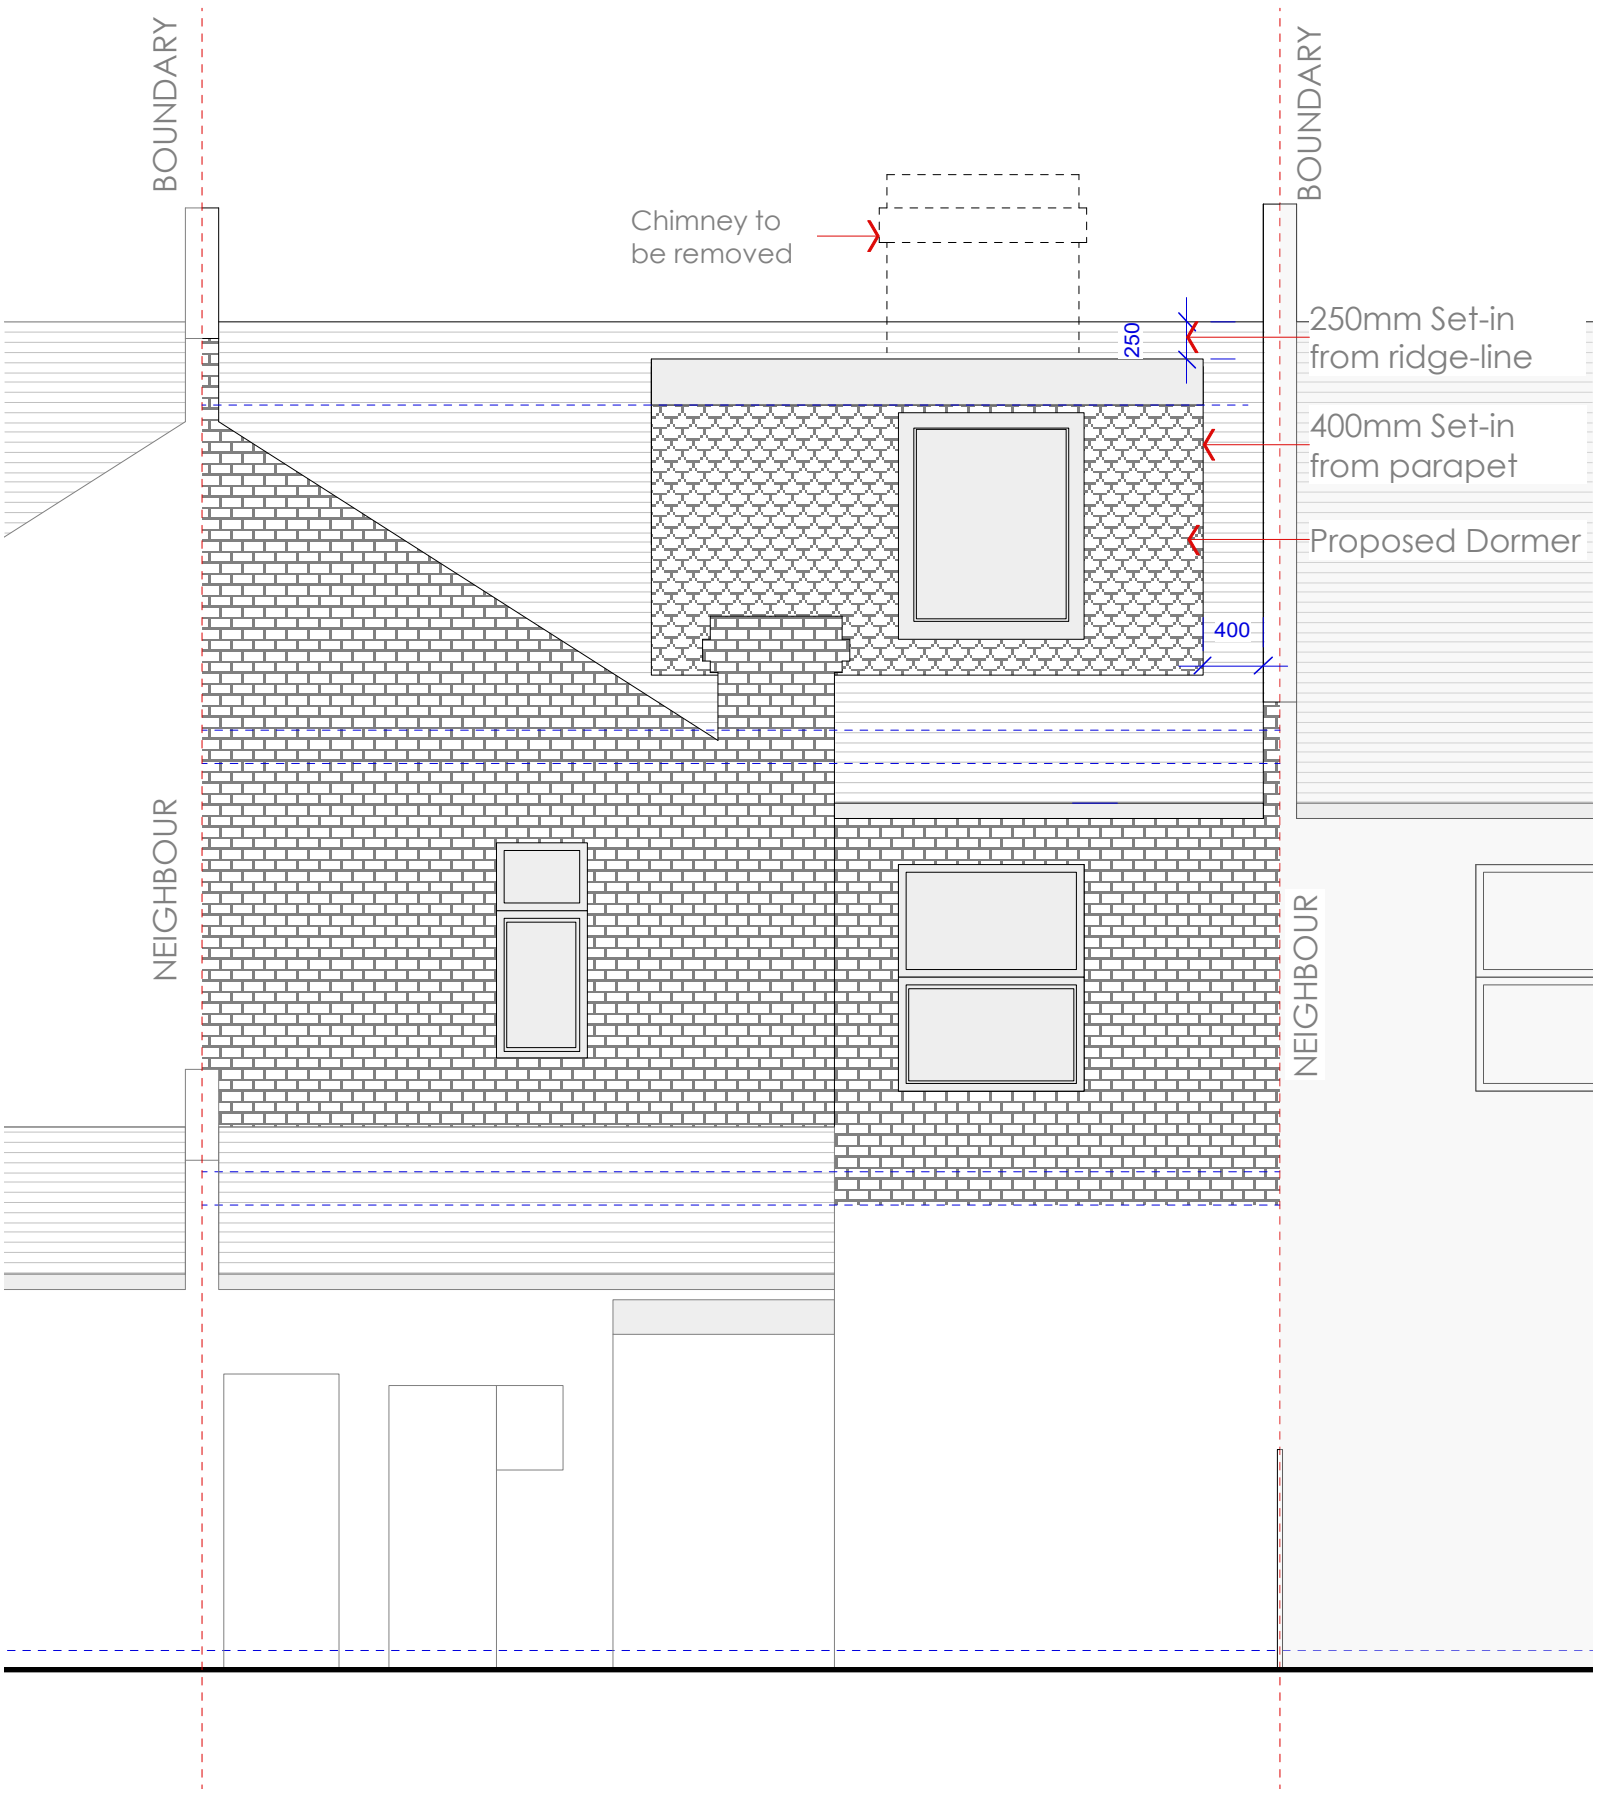

PROPOSED REAR ELEVATION

Notes.

Contractors must verify all dimensions at the site before comencing any work.

No constrcution work before Local Authority consent, Planning Permission, Building Control approval and structural engineer confirmation.

All structural elements inc. joists, beams and columns to be confirmed by structural engineer.

Any discrepancies to be reported to Gridline.

All drawings are to be read in conjunction with all relevant drawings and specifications.

Revision.	Description

Gridline Architecture

0203 441 5897 | 07950323186

info@gridlinearchitecture.co.uk

Winston House, 2 Dollis Park, N3 1HF

Project:

30A FERNDALE ROAD

Drawing Title:

Proposed Elevation

Client:

Elvan Binici

Issue:	PLANNING APPLICATION Not for construction	0 1 2 3 4 5M

This drawing has been prepared by Gridline Architecture and the data contained herein may be used or reproduced only by Gridline Architecture aprroval.

Date:	Dwg no:	Revision.
04.08.2016	545-PR-04	F
Scale:	**Drawn by:**	**Checked by:**
1:50@a3p	M.A	R.SH.