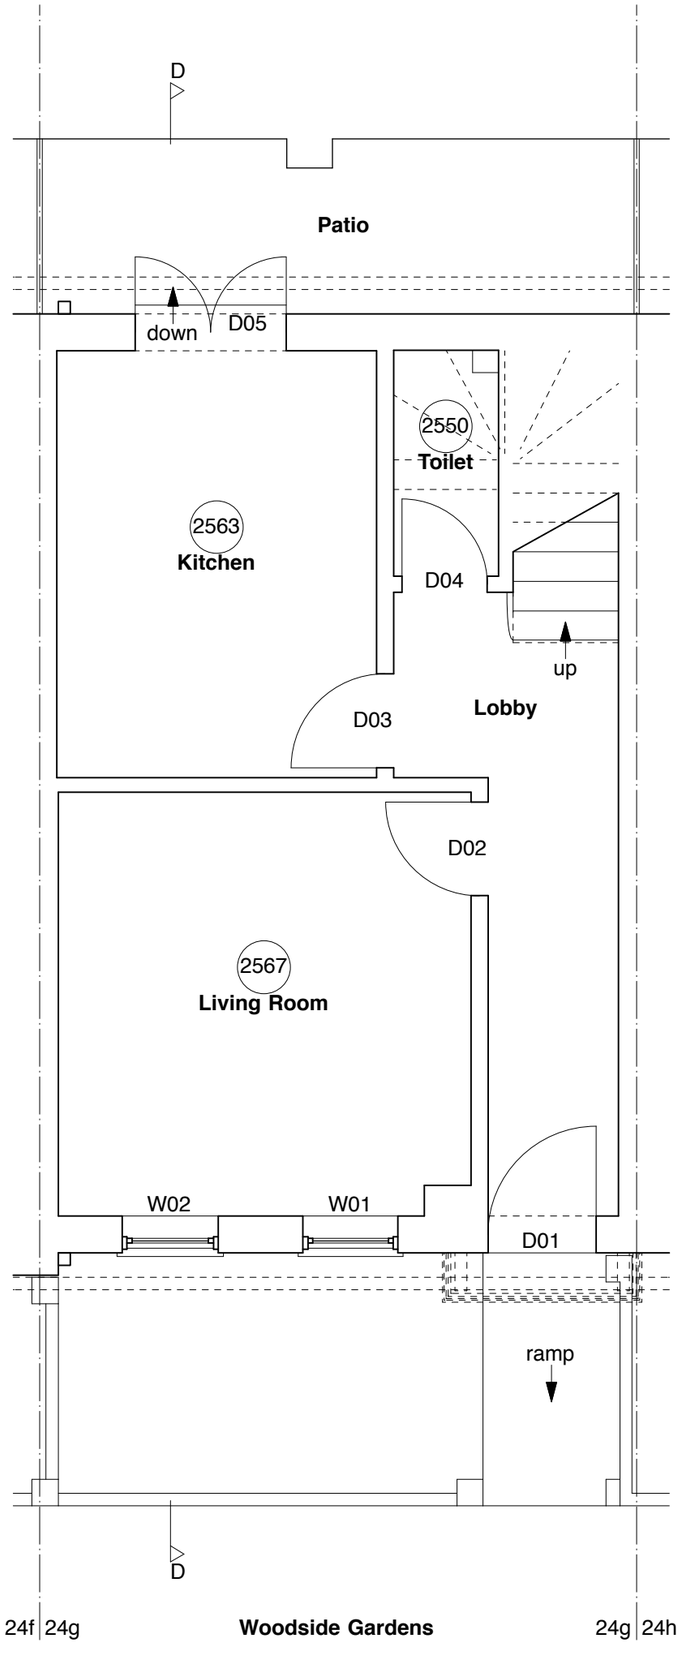


N

KEY

W01	Window number
D01	Door number
2567	Ceiling height number

Existing Ground Floor Plan
scale 1:50

0 1 2 M

GLA Architecture and Design
Southgate Office Village, Block E, First Floor,
286A Chase Road, London, N14 6HF
T 020 8886 5100 F 020 8886 0669 E g@glaad.co.uk

Client
Ms. ELENA CHIMONAS

Main Contractor

Project
LOFT EXTENSION TO
24g WOODSIDE GARDENS
LONDON N17 6UW

Drawing Title
EXISTING GROUND FLOOR PLAN

Scale	Date	Drawn By
1:50 @ A3	April 2016	SS
Project No.	**Drawing No.**	**Rev.**
1607-G	02	A-

DO NOT SCALE THIS DRAWING.
ALL DIMENSIONS TO BE CHECKED ON SITE

© Copyright

DRAWING STATUS

A SCHEME - Outline/Scheme drawings for proposals, budgets, etc.

B DESIGN DEVELOPMENT - Evolving final design drawings for approvals, tenders, billing etc.

C CONSTRUCTION - Fully developed drawings issued under instruction for construction.

ONLY STATUS '**C**' DRAWINGS TO BE USED FOR CONSTRUCTION PURPOSES