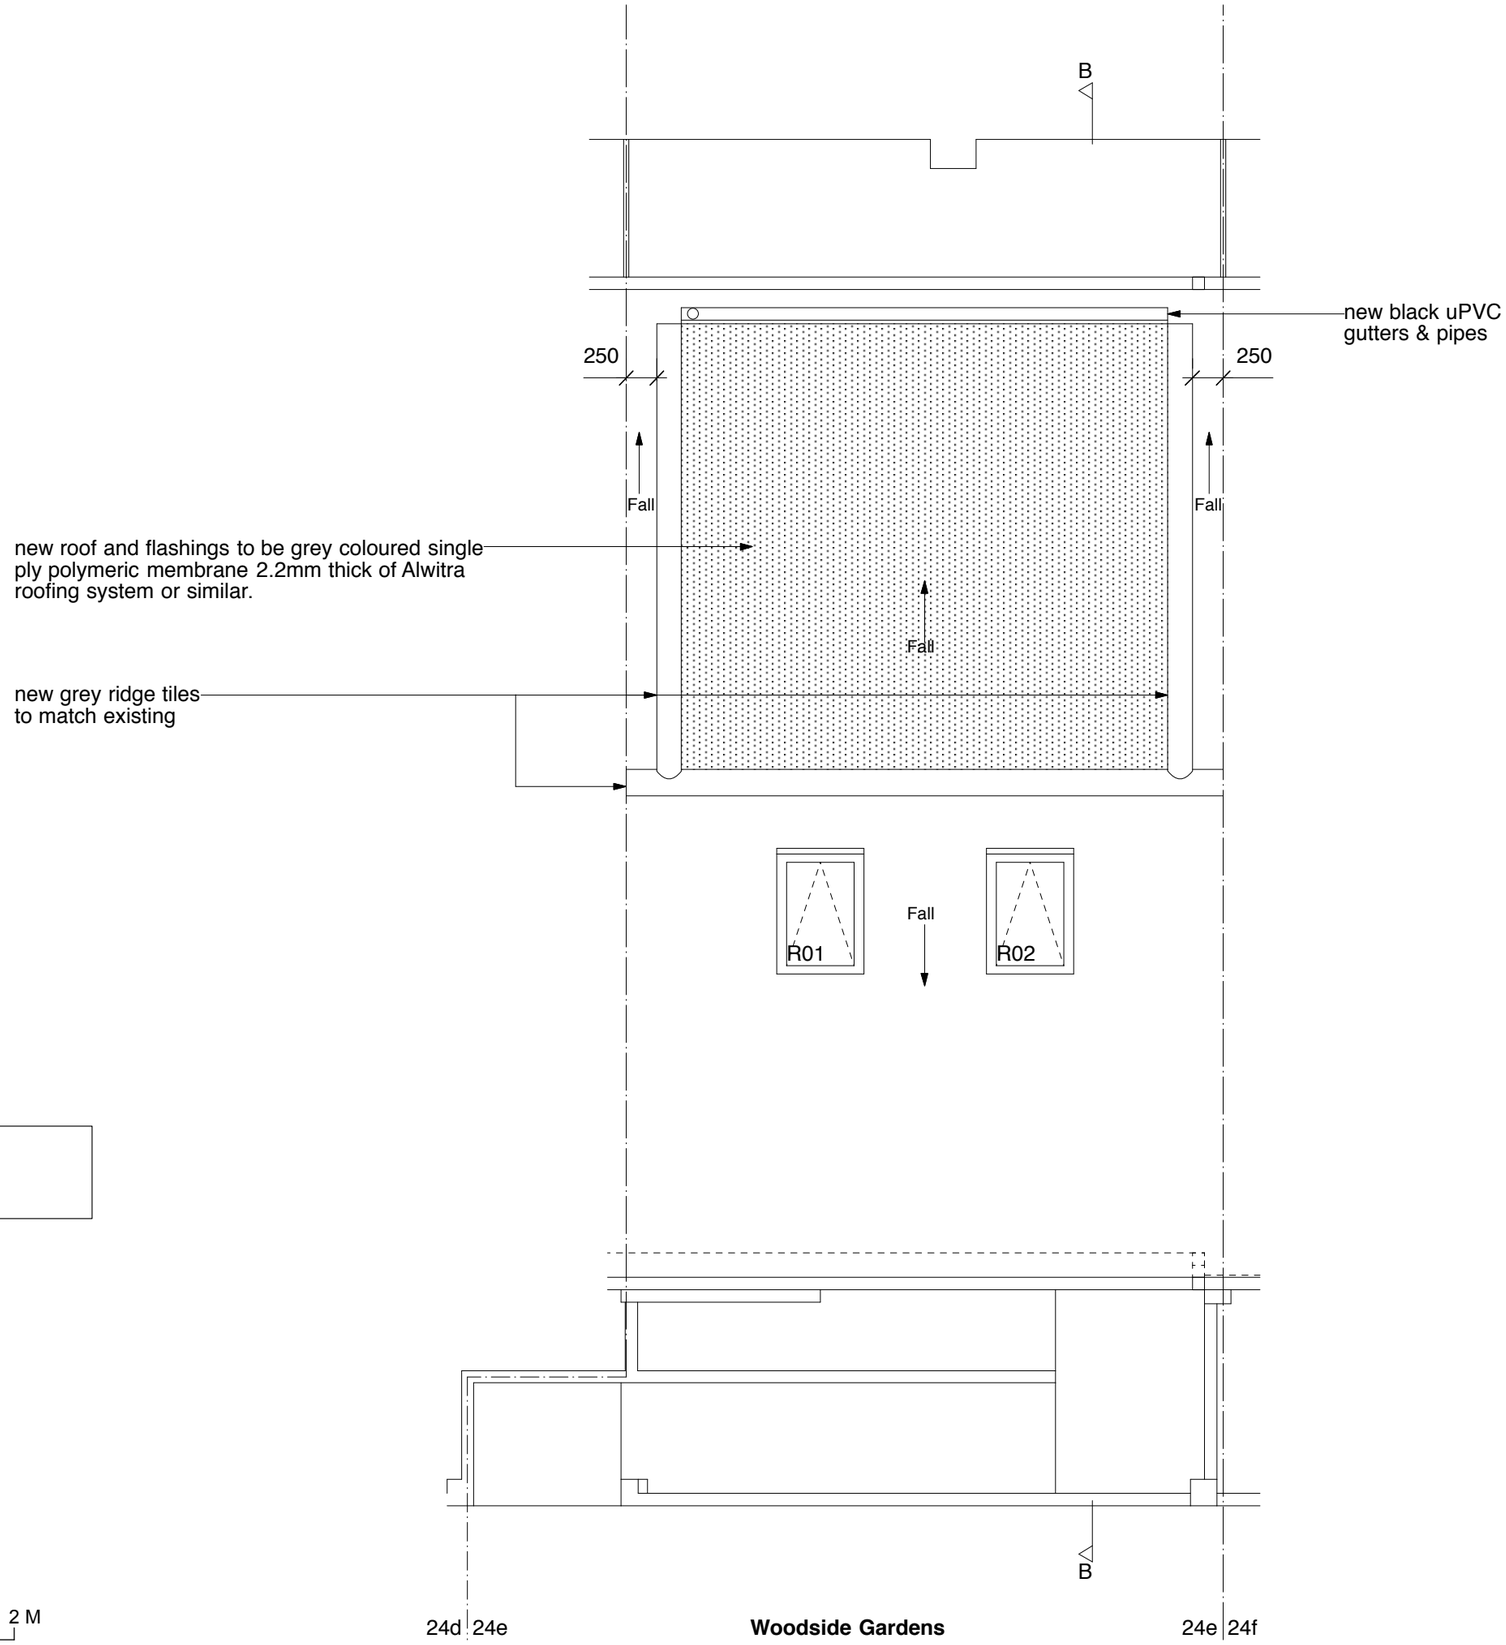



N

**KEY**

R01 Rooflight

**Proposed Roof Plan**
scale 1:50

0 1 2 M

**GLA Architecture and Design**
Southgate Office Village, Block E, First Floor,
286A Chase Road, London, N14 6HF
T 020 8886 5100 F 020 8886 0669 E g@glaad.co.uk

Revision:- **A1**: 24.07.16: dk : Dormer size amended.

Client
Ms. REBECCA CHIMONAS

Main Contractor

Project
LOFT EXTENSION TO
24e WOODSIDE GARDENS
LONDON N17 6UW

Drawing Title
PROPOSED ROOF PLAN

| Scale | Date | Drawn By |
|---|---|---|
| 1:50 @ A3 | May 2016 | SS |
| Project No. 1607-E | Drawing No. 13 | Rev. A1 |

DO NOT SCALE THIS DRAWING.
ALL DIMENSIONS TO BE CHECKED ON SITE

© Copyright

**DRAWING STATUS**

**A** SCHEME - Outline/Scheme drawings for proposals, budgets, etc.

**B** DESIGN DEVELOPMENT - Evolving final design drawings for approvals, tenders, billing etc.

**C** CONSTRUCTION - Fully developed drawings issued under instruction for construction.

ONLY STATUS '**C**' DRAWINGS TO BE USED FOR CONSTRUCTION PURPOSES