Notes

This drawing is produced for planning purposes only.

Do not scale from this drawing.

Figured dimensions given in millimetres.

N

0 2m

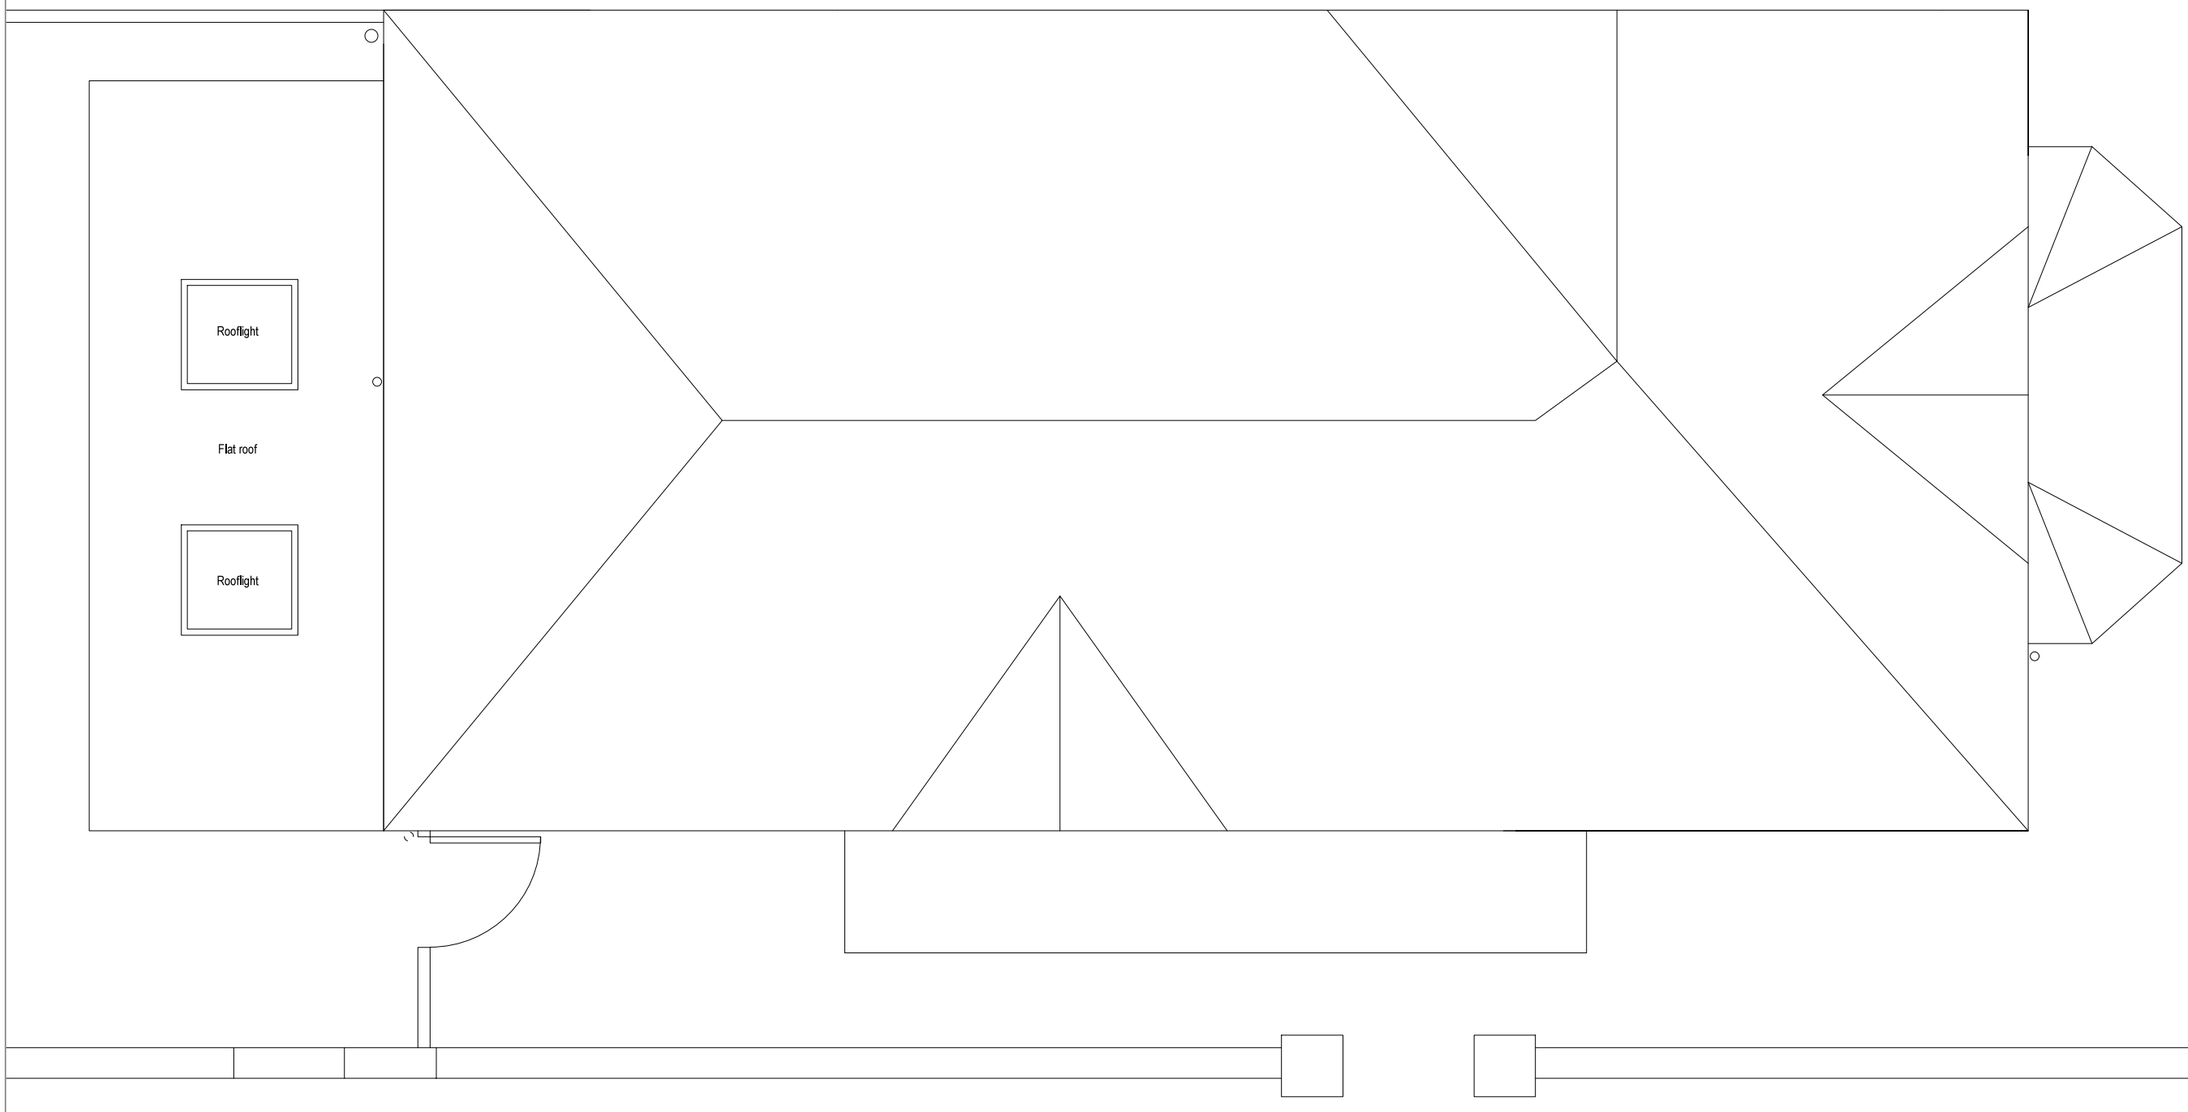

EXISTING ROOF PLAN 1:50

Rev	Date	Comment
A	24.05	Flat roof

MARK SKEHILL
ARCHITECT

55a TETHERDOWN
MUSWELL HILL
N10 1NH

PROPOSED ROOF PLAN

Scale: 1:50 @ A3
Date: 11 JAN 2015
No: P-11
Drawn: MS Rev A

© Mark Skehill 60 Lion Road N9 9DW
T. 07964 945 412 **E.** hello@markskehill.co.uk